

OSGOODS SUBDIVISION

OF PART OF OLS 4+5

L MORAN FARM

CITY OF DETROIT

WAYNE CO MICH

MASON L BROWN
CIVIL ENGINEER & SURVEYOR
820-23 CHAMBER COMMERCE
DETROIT


SCALE = 50 FEET TO THE INCH

Description
The property herein plotted is described as the ^{WESTERLY 304.25 FT. OF THE} Northerly 98.54 feet of O.L. 5 and Lot 31 of Frank O'Hovey's Sub. of O.L. 4 - all in L. Moran Farm, City of Detroit Wayne Co. Michigan

I hereby certify that this plat is a correct copy of the plat now on record in the Register of Deeds office being made under the supervision of the Auditor General by tracing the plat on record and affixing thereto a carefully compared copy of the dedication and certificate

Dated this 23rd day of Jan'y 1911
John B. LaFramboise
Clerk and Gen. Deft

Hastings St. N 26° W 50 ft. wd.

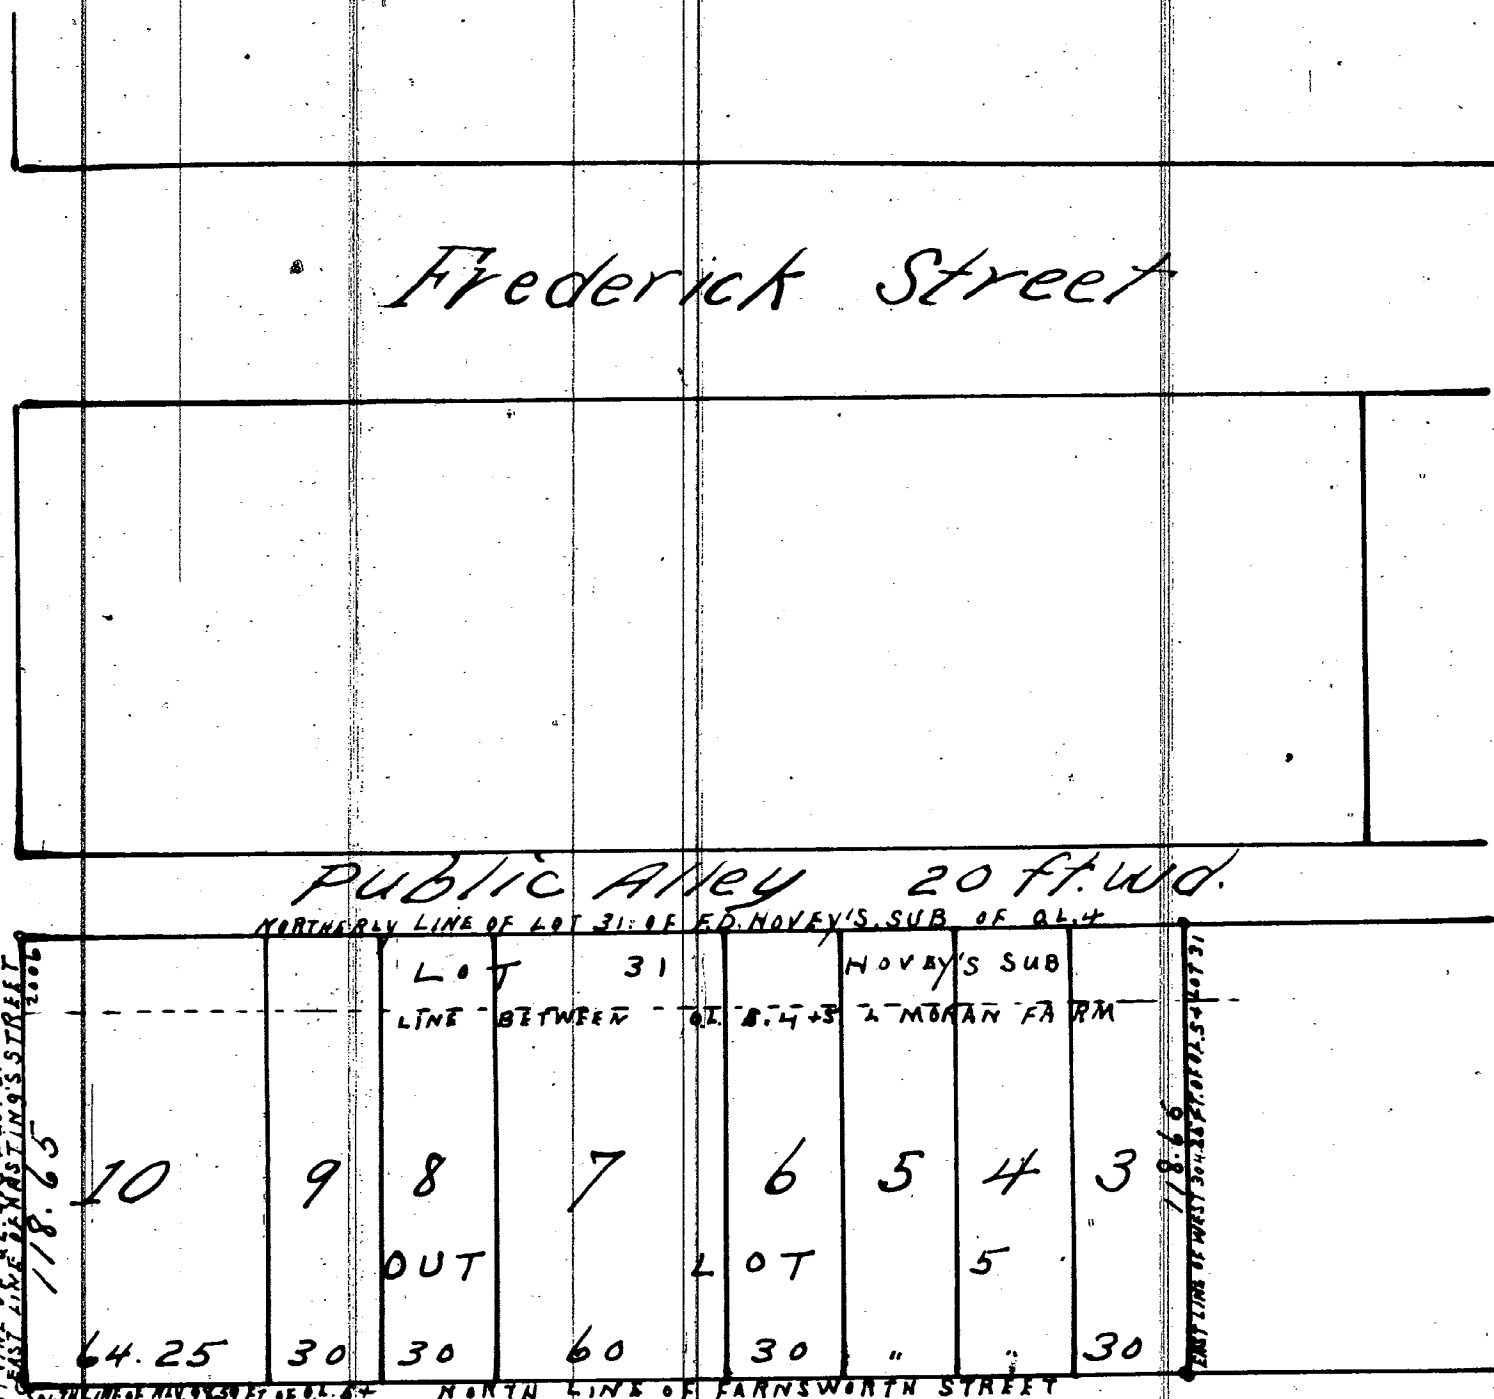

I hereby certify that the above plat is correct, and that Monuments consisting of Oak Stakes 1 1/2 inches square and 15 inches long have been placed in the ground at all angles in the boundaries, and at the intersection of all streets or streets and alleys, as shown on plat by O

DETROIT Jan 20 1900
Mason L. Brown
Engineer and Surveyor

STATE OF MICHIGAN } ss
COUNTY OF Wayne }

On this the 14 day of March 1900 before me, a Notary Public in and for said county, personally appeared the above named Charles E. Benedick (unmarried) known to me to be the same persons who executed the above dedication and who acknowledged the same to be their free act and deed

William H. Fox Notary Public
Wayne County Michigan

Examined and Approved
April 17, 1900
John F. Wilkinson
Deputy Auditor General

KNOW ALL MEN BY THESE PRESENTS, that Charles E. Benedick (unmarried)

Have caused the land embraced in the above plat to be surveyed, laid out and platted, to be known as Osgoods Subdivision of part of O.L. 4+5 L. Moran Farm City of Detroit Wayne Co. Michigan and that the streets and alleys shown on said plat are hereby dedicated to the use of the Public

Witness our hands and seals this 14 day of March A.D. Nineteen hundred

In presence of Charles E. Reymers

Wm D Fox

Register of Deeds Office } ss
Wayne County }

This instrument was received for record this 1st day of May 1900 at 10:30 o'clock A.M. and recorded in Liber 21 of Plats in page 87 as proper certificate was furnished in compliance with Sect 135 of Senate Bill No 199 File 212 Act of 1893

S. R. Kingale Register of Deeds

APPROVED April 30th 1900
J. H. McMillan
J. H. Kellaghan
Marshall H. Godfrey
CITY TREASURER'S OFFICE
DETROIT Mich April 3, 1900

I hereby certify that according to the records of this office of General City Taxes and special assessments against above described property are paid to date including the General City Taxes for 199

Wm B Thompson
per Warran

STATE OF MICHIGAN } ss
COUNTY OF Wayne }
I, S. R. Kingale, Register of Deeds, do hereby certify that we have carefully compared this copy with the original plat of Osgoods Subdivision of part of O.L. 4+5 L. Moran Farm City of Detroit Wayne Co. Michigan and that it is an exact copy thereof and of the whole of such original map or plat.
S. R. Kingale Register of Deeds
Mason L. Brown Surveyor