


STANDARD SUBDIVISION
OF LOTS 20 & 21 OF SUBD'N OF WEST PART OF P.C. 723
SOUTH OF MACK AVENUE
CITY OF DETROIT
WAYNE CO., MICHIGAN

Mason L. Brown
Civil Engineer & Surveyor
821 2.2. Chamber of Commerce
Detroit Mich

Scale 60 ft per Inch.

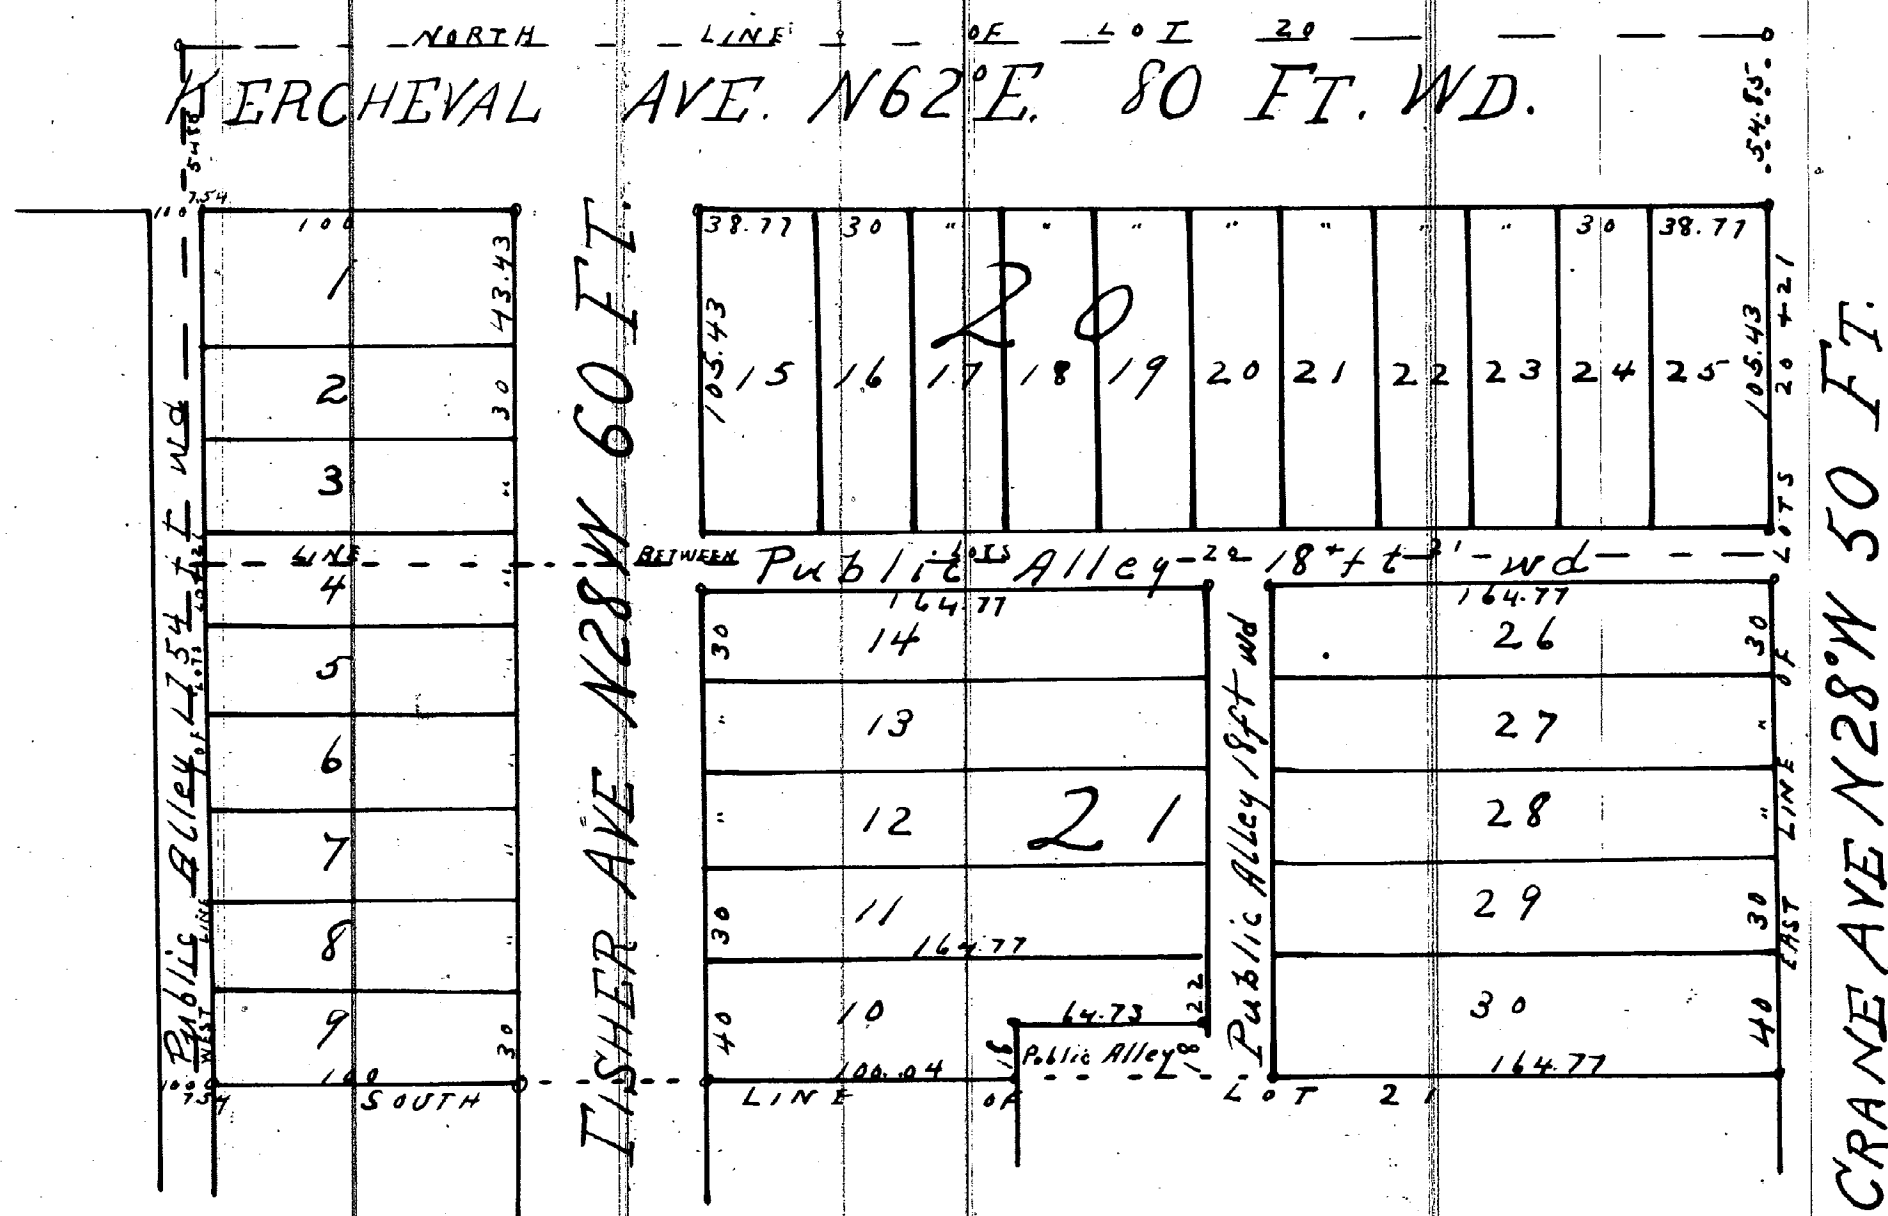

I hereby certify that the above plat is correct and that Monuments consisting of Oak Stakes 1 1/4 inches square and 15 inches long have been placed in the Ground at all angles in the Boundaries and at the intersection of all Streets or Streets and Alleys as shown on plat by O.

Detroit April 12th 1901
Mason L. Brown
Engineer and Surveyor

KNOW ALL MEN BY THESE PRESENTS, that the Standard Savings and Loan Association by Edward O. Foster President and Martin E. Galvin Secretary have caused the land embraced in the above plat to be surveyed, laid out and platted, to be known as Standard Subd'n of Lots 20 & 21 of Subd'n of West Part of P.C. 723 So. of Mack Ave. City of Detroit Wayne Co., Michigan and that the Streets and Alleys shown on said plat are hereby dedicated to the use of the public. Witness our hands and seals this 16th day of April A.D. Nineteen Hundred and one.

In presence of
J. E. Shaffer
J. Scott

Edward O. Foster, LL.S.
Martin E. Galvin, LL.S.
Secretary

Examined and Approved
April 27th 1901
John A. Wilkinson
Deputy Auditor General

STATE OF MICHIGAN } ss
County of Wayne

On this the 16th day of April 1901 before me, a Notary Public in and for said county personally appeared the above named Edward O. Foster President and Martin E. Galvin Secretary of the Standard Savings and Loan Association known to me to be the same persons who executed the above dedication and who acknowledged the same to be their free act and deed.

J. E. Shaffer Notary Public
Wayne County, Michigan

APPROVED,
Geo W Fowl
Supt

MAY 4th 1901

BOARD OF PUBLIC WORKS
CITY OF DETROIT
WAYNE CO., MICHIGAN

REGISTER OF DEEDS OFFICE } ss
WAYNE COUNTY

This instrument was received for record this 4th day of May 1901 at 10:15 o'clock A.M. and recorded in Liber 22 of Plats on page 21 as proper certificate was furnished in compliance with Sect. 135 of Senate Bill No. 199 File 212, Act of 1893.

S. R. Kingsley
Register of Deeds

I hereby certify that this plat is a correct copy of the plat now on record in the Register of Deeds office being made under the supervision of the Auditor General by tracing the plat on record and affixing thereto a carefully compared copy of the dedication and certificates.

Dated this 24th day of Jan'y 1911
John B. La Fontaine
Clerk and Gen. Dep.

STATE OF MICHIGAN } ss
County of Wayne

We S. R. Kingsley Register of Deeds and Mason L. Brown Surveyor hereby certify that we have each carefully compared this copy with the original plat of Standard Subd'n of Lots 20 & 21 of Subd'n of West Part of P.C. 723 So. of Mack Ave. City of Detroit Wayne Co. Mich and that it is an exact copy thereof and of the whole of such original map or plat.

S. R. Kingsley Register of Deeds
Mason L. Brown Surveyor