

N. S. IRWIN'S SUBDIVISION

OF OUT LOT 3 OF SCOTTEN AND LOVETS SUB. OF PART OF P.C.S. 267 AND 270
IN SPRINGWELLS T. 2 S. R. 11 E. WAYNE CO. MICHIGAN

I hereby certify that the plat herein delineated is a correct one
and that the same is in conformity with the laws of Michigan relating to
platting of land and that the same has been duly recorded in the
proper office of the State of Michigan.

Dec. Nov. 9th A.D. 1900
R. H. Willmarth
Surveyor & C.E.

Description of the land platted
The land embraced in the annexed plat is described as follows: being out lot number three (3)
of the same more or less, situate in the subdivision of part of P.C.S. 267 and 270 in Springwells T. 2 S. R. 11 E.
of section 3 and 4, township 2 S. and range 11 E. and west of Waterman Avenue according to a plat thereof
in Wayne County, Michigan, as recorded in the office of the Register of Deeds in said county, in book 1, of
plate on page 197. Beginning at a post at the S. E. corner of said out lot. Thence along the N. line of lot 3 at
S 89° 35' W. 176.25 feet to a post. Thence along the W. line of said lot N. 31° 01' 40" E. to a post. Thence along the N. line
thence N. 58° 55' E. 175.25 feet to a fence post. Thence along the E. line thereof S 31° E 400 feet to the point of beginning.

Know all men by these presents that I Nettie S. Irwin, Chicago Illinois is and Remond J. D.
caused the land embraced in the plat herein laid down to be surveyed laid out and platted
to be known as N. S. Irwin's Subdivisions of out lot 3 of Scotten and Lovets
Subdivision of part of private claim No 267 and 270 in Springwells T. 2 S. R. 11 E.
Wayne County Michigan and that the street
as shown laid down is hereby
dedicated to the use of the public
signed and sealed in presence of
C. F. Larrier
J. D. Oueatt

Nettie S. Irwin

Barnard J. D. Irwin

State of Illinois } In this 27th day of December A.D. 1900 before me the
County of Cook }
Subdivides a lot of public land and has said land personally appeared Nettie S. Irwin
known to me to be the person who executed the above dedication and acknowledged the same
to be her free act and deed and Remond J. D. Irwin her husband also appeared and decided to do for
lawful purposes and both are known to me to be the same

J. B. Longman, Notary
NOTARY PUBLIC IN AND FOR COUNTY OF COOK
STATE OF ILLINOIS, COMMISSION EXPIRES NOVEMBER 12, 1902

Register of Deeds and R. H.
Willmarth Surveyor
of such original map or plat


R. H. Willmarth, Register of Deeds
R. H. Willmarth, Surveyor

Examined and approved
Jan 5th 1901
John F. Willmarth
Deputy Auditor General

I hereby certify that this plat is a correct
copy of the plat now on record in the Register
of Deeds of this county being made under the super-
vision of the Auditor General by tracing the
plat on record and affixing thereto a carefully
comparative copy of the dedication and

Certificates
Dated this 24th day of Jan'y 1901
John B. Le Fargat
Clerk and Jan Deft

FOOT ST. S 59° 35' W. 100 FT. WD.

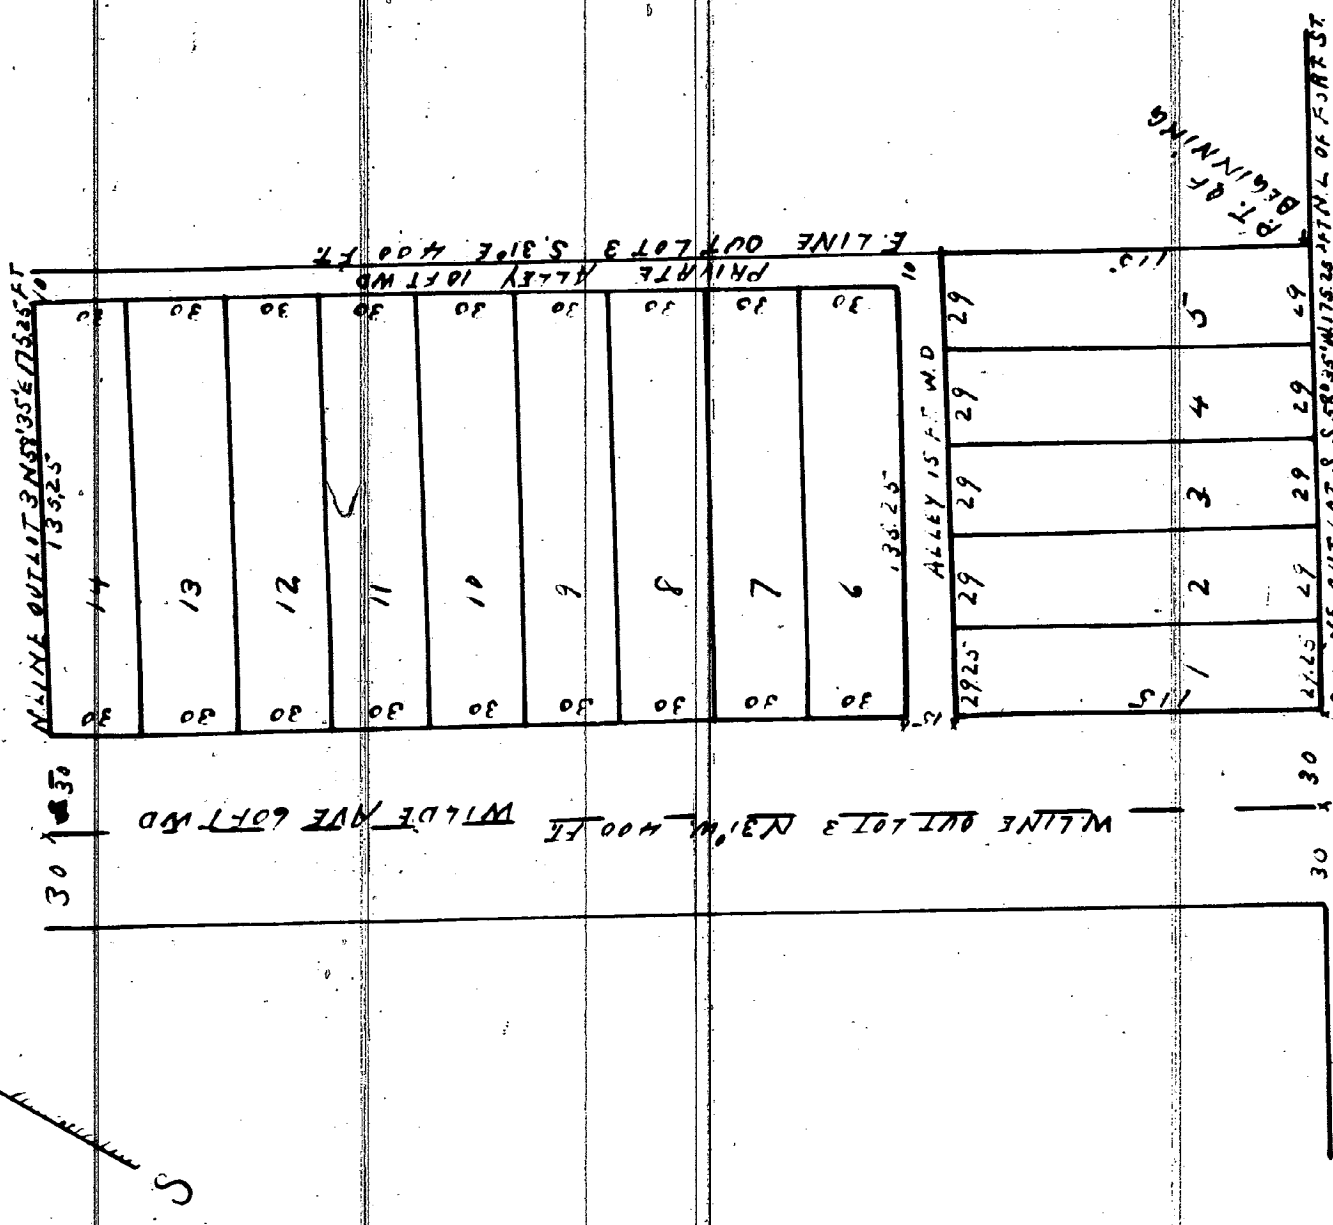

Scale of plat 60 ft one inch

Register of Deeds Office
Wayne County
This instrument was received for record this 10
day of January 1901 at 2 42
o'clock P. M. and recorded in book 2
of page 10 as proper certificate was
furnished in compliance with Sect 136 of
Senate Bill No 199 File 212. Act of 1893

R. H. Willmarth

REGISTER OF DEEDS

