
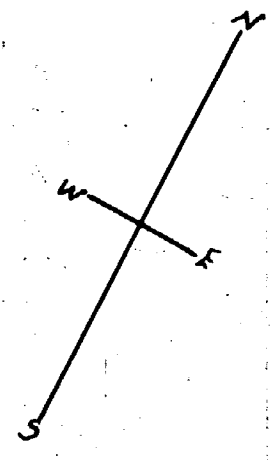


PETER SCHULTZ'S
SUB^d OF LOTS 31, 32 & 33
of the SUB^d of LOT 6 P.C. 60
SPRINGWELLS, WAYNE CO. MICH.

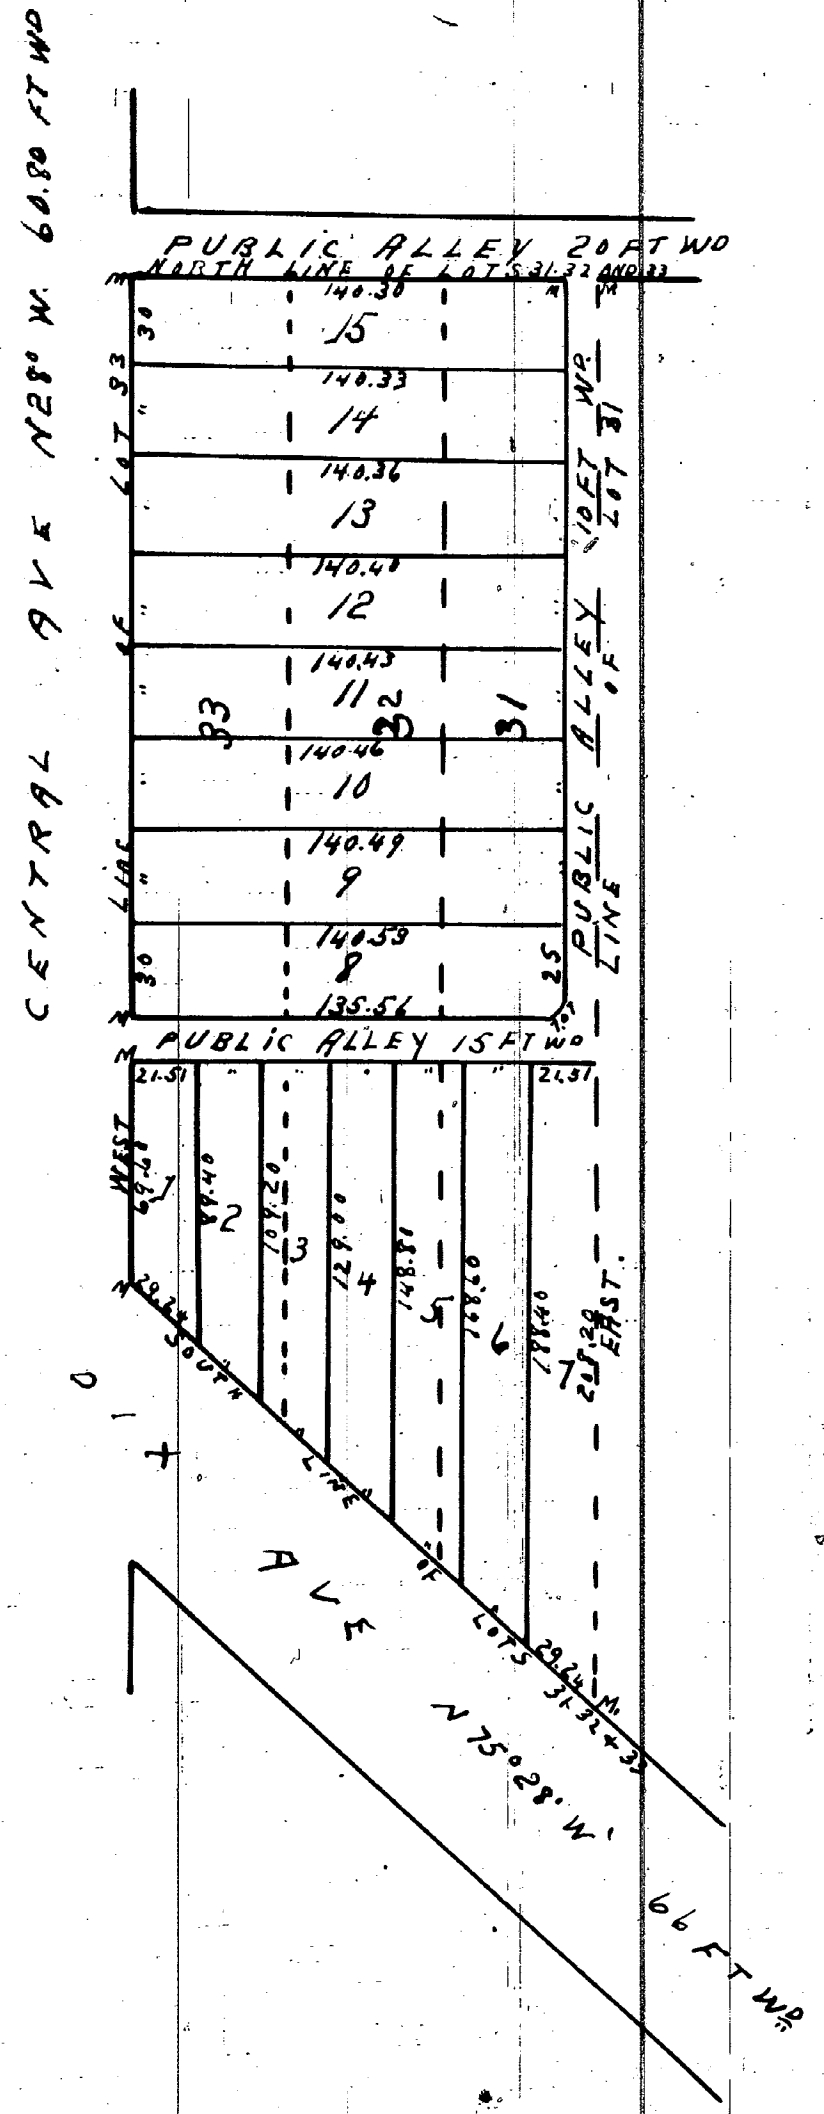

SCALE ONE INCH = 60 FT

I now all men by these presents that I Peter Schultze widower
has caused to be made for record this map of Peter Schultze's
subdivision of Lots 31, 32 & 33 of the subdivision of Lot 6 Private Claim
60 Township 2 South of Range 11 East Springwells Wayne County Michigan
by Thomas Campau & Son Surveyors and I hereby adopt the same
and dedicate the streets & alleys shown for the use of the public
Witness my hand and seal this Fifth day
of May A.D. Eighteen hundred & ninety three
Peter Schultze [L.S.]
In presence of
Joseph Kaiser
Anthony P. Schulte

State of Michigan } ss
County of Wayne }
On this Fifth day of May A.D. Eighteen
hundred and ninety three before me the subscriber a Notary Public
in and for said County personally appeared Peter Schultze
(widower) known to me to be the same person who executed the
above instrument and who acknowledged the same to be his
free act and deed
Joseph Kaiser
Notary Public Wayne Co. Mich.

State of Michigan } ss
County of Wayne }
We S.R. Kingsley Register of Deeds and Thomas
Campau and son Surveyors hereby certify that we have each carefully
compared this copy with the original plat of Peter Schultze's subdivision
of Lots 31, 32 & 33 of the subdivision of Lot 6 Private Claim 60 Township
2 South of Range 11 East Springwells Wayne County Michigan
And that it is an exact copy thereof and of the whole of such original
map or plat
S.R. Kingsley Register of Deeds
Thomas Campau & son Surveyors

Examined and approved
July 20 1901
John F. Wilkinson
Deputy Auditor General

We hereby certify that the plat herein delineated
is a correct one and that permanent monuments
consisting of White Oak stakes have been planted
at points marked "M" as thereon shown at all
angles in the boundaries of the land platified
& at all intersections of streets or streets &
alleys
Thomas Campau & son
Surveyors

I hereby certify that this plat is a correct
copy of the plat now on record in the Register
of Deeds office being made under the
supervision of the Auditor General by tracing
the plat on record and affixing thereto a
carefully compared copy of the dedication
and certificate

Dated this 30th day of July 1911
John B. La Fountain
Clerk Aud. Gen. Dept.

REGISTER OF DEEDS OFFICE } ss
WAYNE COUNTY }
This instrument was received for record this
23rd day of July 1901 at 11:00
o'clock A.M. and recorded in Liber 22
of Plats on page 41 as proper certificate was
furnished in compliance with Sect 135 of Senate
Bill No. 199 of 1902 Act of 1893
S.R. Kingsley REGISTER OF DEEDS