

ADOLPH SLOMAN'S MILWAUKEE JUNCTION SUB.


of westerly 20 Acres of Lot 12 1/4 Sec. 39-10000 A.T.

Hamtramck

Wayne Co. Michigan.

Mason L. Brown
Engineer & Surveyor
820-23. Chamber of Commerce
Detroit

Scale. 100 ft to an inch

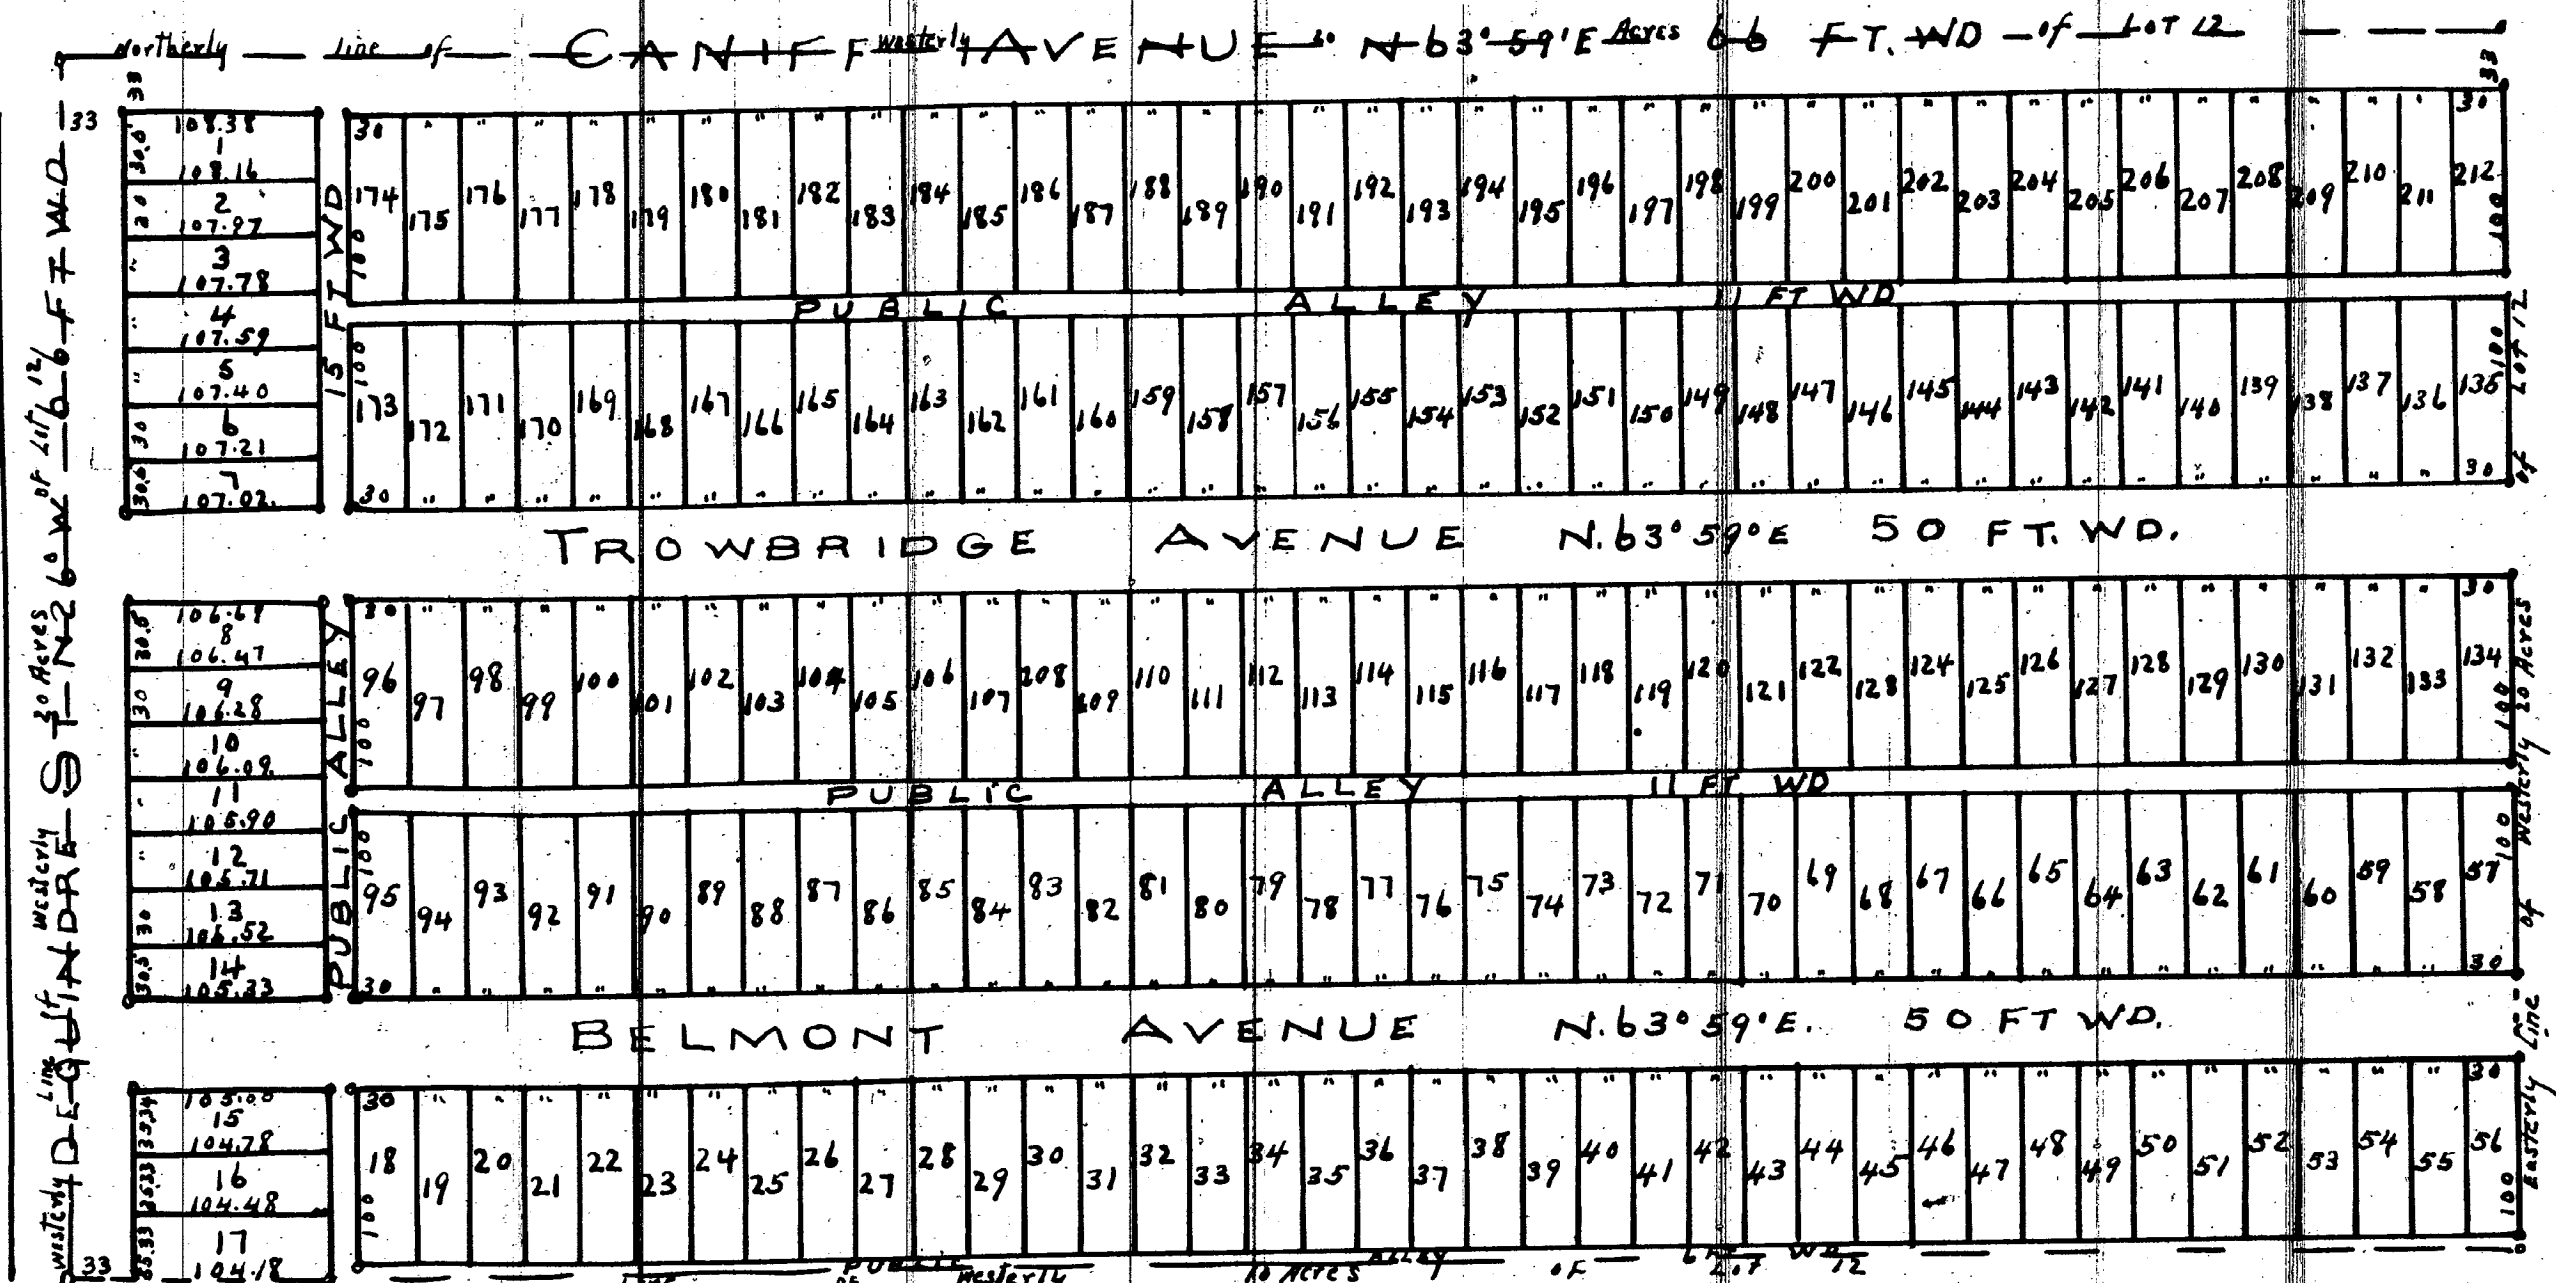

I hereby certify that this plat is a correct copy of the plat now on record in the Register of Deeds office being made under the supervision of the Auditor General by tracing the plat on record and affixing thereto a carefully compared copy of the dedication and certificates
Dated this 23rd day of Jan'y 1911
John B. La Follette
Clerk and Gen. Dep't

I hereby certify that the above plat is correct and that monuments consisting of Oak Stakes 1 1/4 inches square and 15 inches long have been placed in the ground at all angles in the boundaries, and at the intersection of all streets or streets and alleys, as shown on plat by D
Detroit July 16th 1900
Mason L. Brown
Engineer and Surveyor

KNOW ALL MEN BY THESE PRESENTS, that We
Adolph Sloman and
Lottie T. Sloman - his wife
Have caused the land embraced in the above plat to be surveyed, laid out and plotted to be known as Adolph Sloman's Milwaukee Junction Sub. of westerly 20 acres of Lot 12 1/4 Sec. 39-10000 A.T. Hamtramck, Michigan and that the streets and Alleys shown on said plat are hereby dedicated to the use of the public
Witness our hands and seals this 2nd day of August
A.D. nineteen hundred
In presence of
A. C. Paterson
Louis Ott
Adolph Sloman L.S.
Lottie T. Sloman L.S.

STATE OF MICHIGAN } ss
County of Wayne }
We S. R. Kingsley
of Deeds, and Mason L. Brown
Surveyor, hereby
certify that we have each carefully compared this copy with the original
plat of Adolph Sloman's Milwaukee Junction Sub. of westerly 20 Acres of Lot 12 1/4 Sec.
39-10000 A.T. Hamtramck, Wayne Co., Michigan and that it is an exact copy thereof and of
the whole of such original map or plat
S. R. Kingsley
Mason L. Brown
Register of Deeds
Surveyor

Examined and Approved
Oct 6 - 1900.
John F. Wilkinson
Deputy Auditor General

STATE OF MICHIGAN } ss
County of Wayne }
On this the 2nd day of August 1900 before
me, a Notary Public in and for said county, personally appeared the
above named Adolph Sloman and
Lottie T. Sloman his wife
known to me to be the same persons who executed the above dedication
and who acknowledged the same to be their free act and deed
Louis Ott Notary Public
Wayne County, Michigan

Register of Deeds Office } ss
Wayne County }
This instrument was received for record this 22nd
day of October 1900 at 2:04
o'clock P.M. and recorded in Liber 21 of Plats
on page 100 as proper certificate was
furnished in compliance with Sect. 136 of
Senate Bill No. 199 File 212 Act of 1893
S. R. Kingsley Register of Deeds