


Hughes' Subdivision
- of Part of Lot 1. James Messmore Estate -
- Tr'l Sec. I, T. 2. S. R. 11 E -
- City of Detroit Wayne Co. -
- Michigan -

MASON L. BROWN
CIVIL ENGINEER & SURVEYOR
820-23 CHAMBER COMMERCE
DETROIT MICH

SCALE = 50 FT. PER. INCH

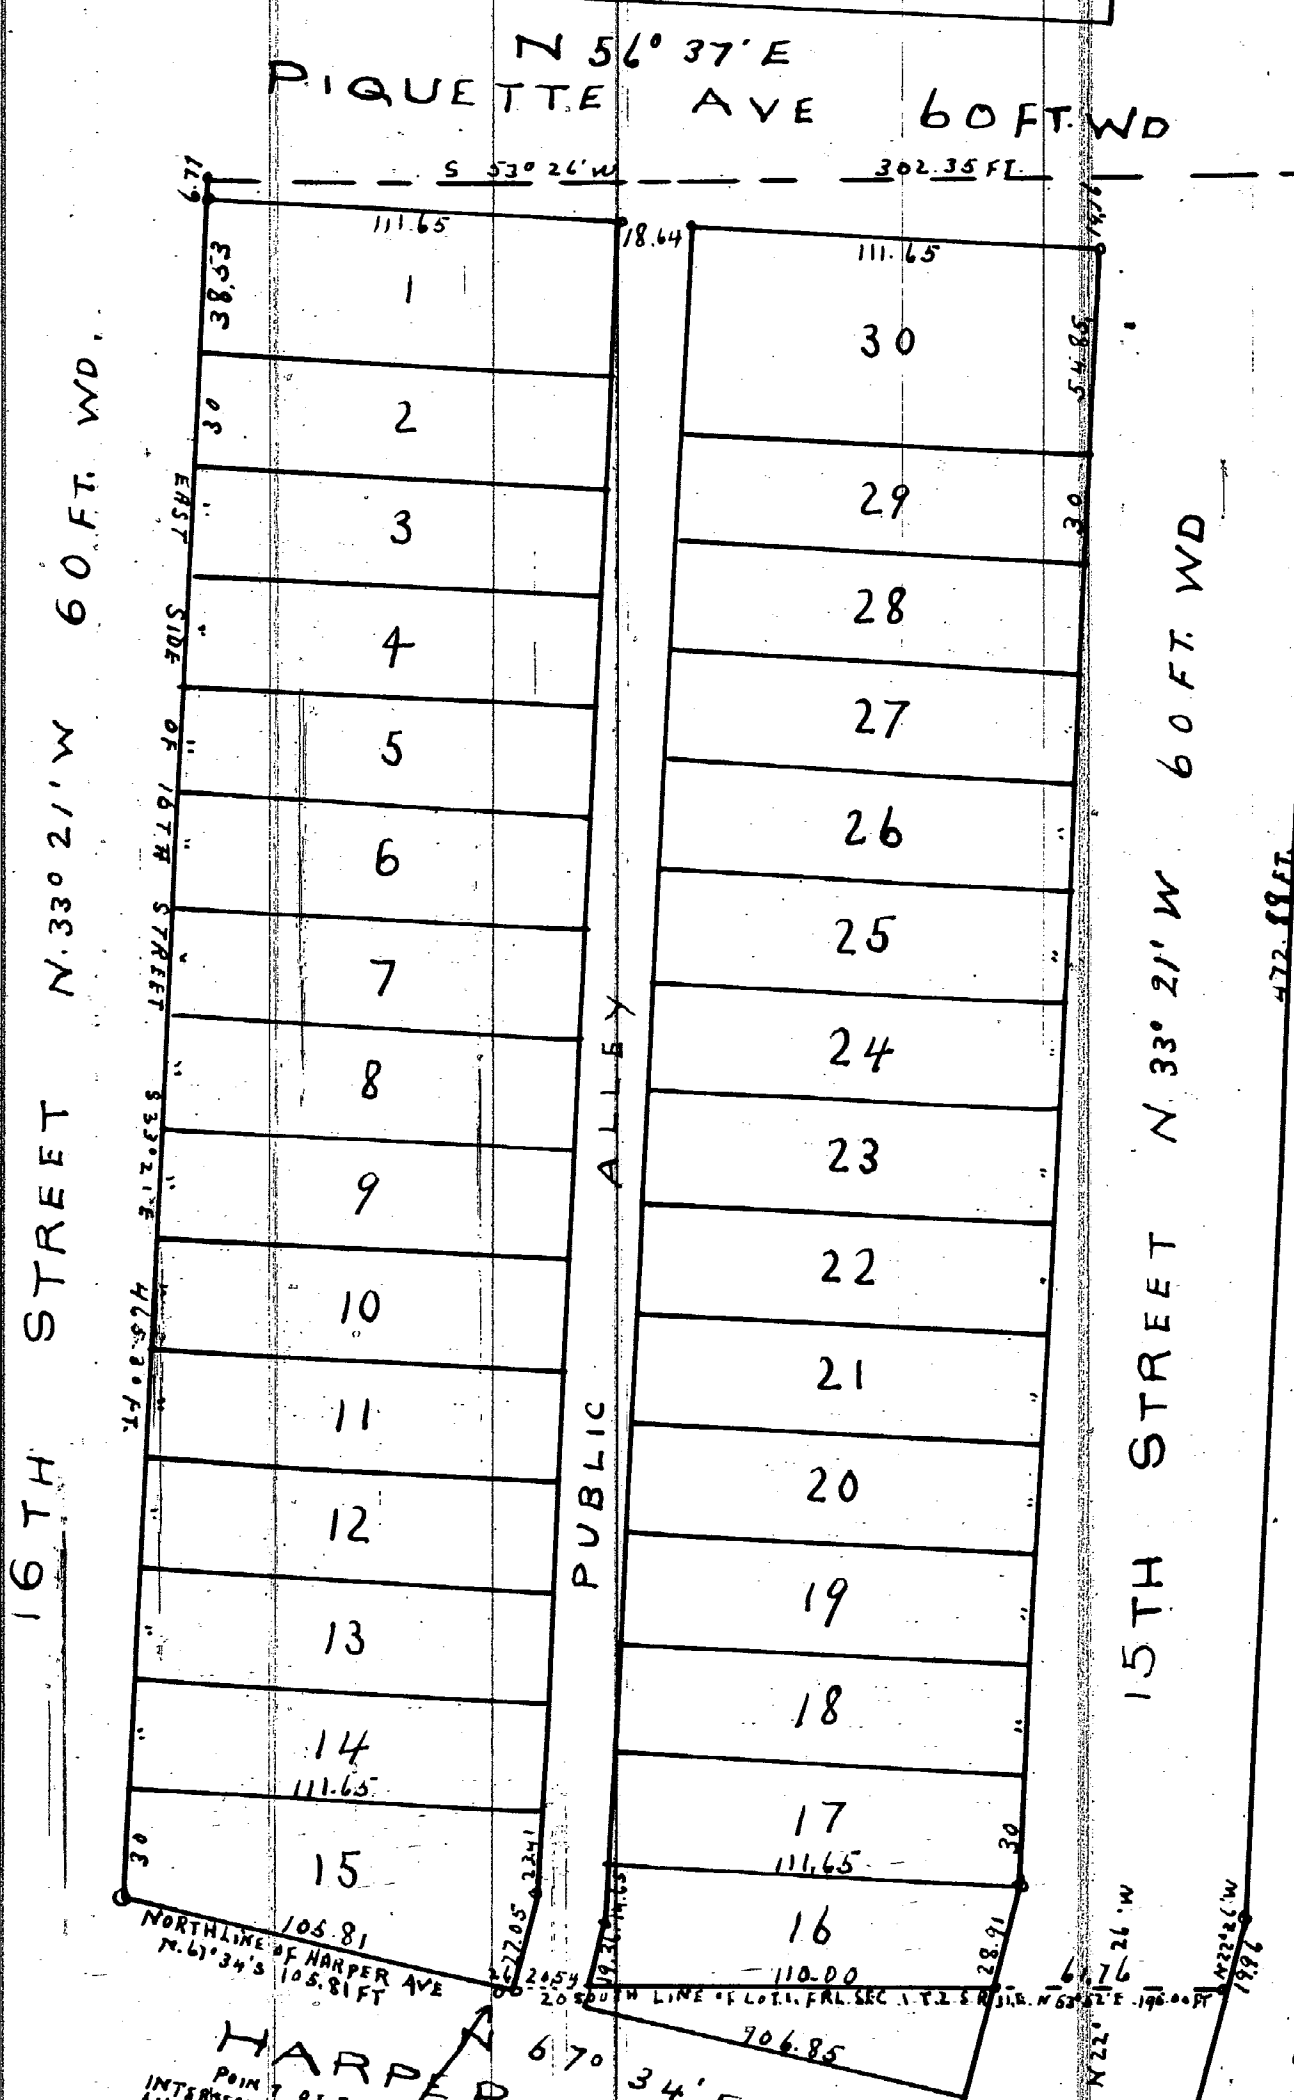

Description - Beginning at the intersection of the Nly. line of Harper Avenue and the Southerly line of Lot 1 Tr'l Sec. I. T. 2. S. R. 11 E. Thence along the south line of said lot 1 Tr'l sec. 1. T. 2. S. R. 11 E. N. 53° 52' E. 195.00 feet thence N. 22° 26' W. 19.96 feet thence N. 33° 21' W. 472.88 feet thence S. 53° 36' W. 302.35 feet to the easterly side of 16th Street thence, along the east side of 16th Street S. 33° 21' E. 465.30 feet to the North side of Harper Avenue thence along the north side of Harper Avenue N. 67° 34' E. 105.81 feet to the place of beginning

REGISTER OF DEEDS OFFICE } ss
WAYNE COUNTY
This instrument was received for record this
24th day of May 1901 at 11
o'clock A.M. and recorded in Liber 22
of Plats on page 27 as proper certificate was
furnished in compliance with Sect. 135 of Senate
Bill No. 199 File 212 Act of 1893
S. R. Kingsley Register of Deeds

KNOW ALL MEN BY THESE PRESENTS, that WE
PETER HUGHES
AND MARY R. HUGHES (HIS WIFE)
Have caused the land embraced in the above plat to be surveyed laid
out and platted, to be known as HUGHES SUBDIVISION OF PART OF LOT 1 JAMES MESSMORE
ESTATE TR'L SEC. I. T. 2. S. R. 11 E. CITY OF DETROIT WAYNE CO. Michigan, and that the streets and
Alleys shown on said plat are hereby dedicated to the use of the public
Witness our hands and seals this the first day of April
A. D. NINETEEN HUNDRED AND ONE
in presence of
Wm S Thomas
Julia A Hughes
Peter Hughes [L.S.]
Mary R Hughes [L.S.]

STATE OF MICHIGAN } ss
County of WAYNE
We S. R. Kingsley Register
of Deeds and MASON L. BROWN Surveyor hereby
certify that we have each carefully compared the copy with the original
plat of HUGHES SUB. OF PART OF LOT 1 JAMES MESSMORE ESTATE TR'L SEC. I. T. 2. S. R. 11 E. CITY OF
DETROIT WAYNE CO. MICHIGAN and that it is an exact copy thereof and of
the whole of such original map or plat
S. R. Kingsley Register of Deeds
Mason L. Brown Surveyor

STATE OF MICHIGAN } ss
COUNTY OF WAYNE
On this, the 1st day of April 1901 before
me, a Notary Public in and for said county personally appeared the
above named PETER HUGHES
AND MARY R. HUGHES (HIS WIFE)
known to me to be the same persons who executed the above dedication
and who acknowledged the same to be their free act and deed
Wm S Thomas Notary Public
WAYNE County Michigan

I hereby certify that the above plat is correct, and that monuments
consisting of Oak Stakes 1/4 inches square and 15 inches long have
been placed in the ground at all angles in the boundaries and at the
intersection of all streets or streets and alleys as shown on plat by D.
Detroit April 1st 1901
Mason L. Brown
Engineer and Surveyor

Examined and Approved
April 6th 1901
John F. Wilkinson
Deputy Auditor General

I hereby certify that this plat is a correct copy
of the plat now on record in the Register of
Deeds office being made under the supervision
of the Auditor General by tracing the plat on
record and affixing thereto a carefully com-
pared copy of the dedication and certificate
Dated this 25th day of June 1911
John F. Fountain
Clerk and Gen. Del. to
APPROVED May 23rd 1901
D. W. H. Moreland
Commissioner
DEPT. OF PUBLIC WORKS
CITY OF DETROIT
WAYNE CO. MICH