
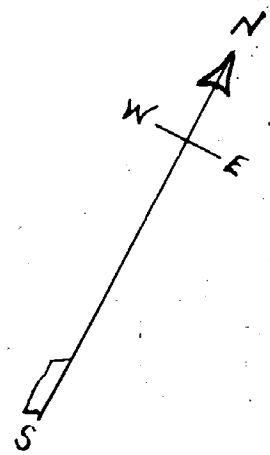


MRS R. H. COOPER'S SUBDIVISION OF THE WEST 360 FEET OF LOT 29. P.C. 30

DETROIT WAYNE CO MICH.

SCALE: 1 INCH = 60 FT

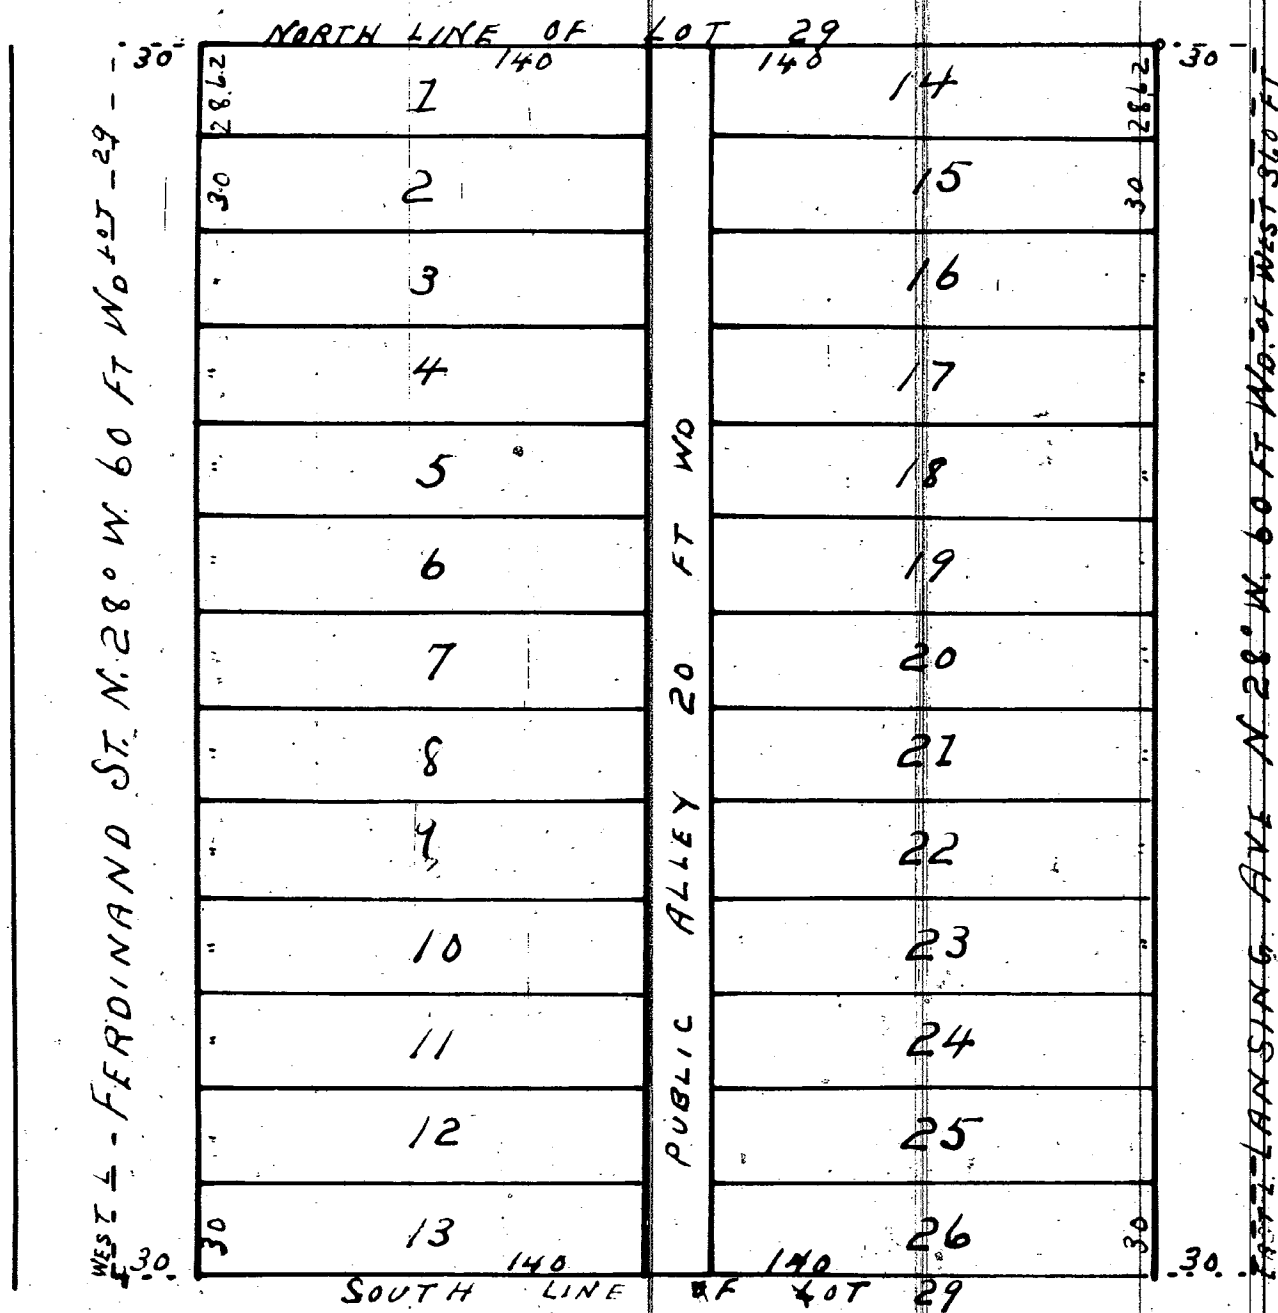

I hereby certify that the above plat is correct, and that monuments consisting of Oak Stakes 1 1/4 inches square and 15 inches long have been placed in the ground at all angles in the boundaries, and at the intersection of all streets or streets and alleys, as shown on plat by O.

Detrit June 17th 1901
Mason L Brown
Engineer and Surveyor

STATE OF MICHIGAN } ss
County of Wayne

We S. R. Kingsley Register of Deeds, and Mason L. Brown Surveyor, hereby certify that we have each carefully compared this copy with the original plat of Mrs. R. H. Cooper's Sub. of the West 360 ft. of Lot 29 P.C. 30 Detrit, and that it is an exact copy thereof and of the whole of such original map or plat.

S. R. Kingsley Register of Deeds
Mason L. Brown Surveyor

I hereby certify that this plat is a correct copy of the plat now on record in the Register of Deeds office being made under the supervision of the Auditor General by tracing the plat on record and affixing thereto a carefully compared copy of the dedication and certificate.

Dated this 26th day of Jan'y 1911

John B. LaFontaine
Clerk Mich. Gen. Dept.

Examined and Approved
June 22-1901

John F. Wilkinson
Deputy Auditor General

KNOW ALL MEN BY THESE PRESENTS, that WE
Fred M. Thompson and
Emma L. Thompson his wife
Have caused the land embraced in the above plat to be surveyed, laid out and platted to be known as Mrs. R. H. Cooper's Sub. of the West 360 ft. of Lot 29 P.C. 30 Detrit, Wayne Co. Michigan, and that the streets and alleys shown in said plat are hereby dedicated to the use of the public.
Witness our hands and seals this 18 day of June
A.D. Nineteen Hundred and one
In presence of
J. Mc. Bann
Mary Lehmann
Fred M. Thompson [L.S.]
Emma L. Thompson [L.S.]

REGISTER OF DEEDS OFFICE } ss
WAYNE COUNTY
This instrument was received for record this
11th day of July 1901 at 9:12
o'clock A.M. and recorded in Liber 22
of Plats on page 35 as proper certificate was
furnished in compliance with Sect. 135 of Senate
Bill No. 199 File 212 Act of 1893

S. R. Kingsley REGISTER OF DEEDS

STATE OF MICHIGAN } ss
County of Wayne

on this the 18 day of June 1901 before me, a Notary Public in and for said county, personally appeared the above named Fred M. Thompson and Emma L. Thompson his wife known to me to be the same persons who executed the above dedication and who acknowledged the same to be their free act and deed.

James W. Mc. Bann Notary Public
Wayne County, Michigan

The streets on the above plat conform to the general plan of the City as per resolution adopted by the Common Council June 11-1901

S. A. Ferguson City Engineer

APPROVED

JUL 8-1901

D. W. H. Moreland
Commissioner

PUBLIC WORKS
CITY OF DETROIT
WAYNE CO. MICHIGAN