

By resolution, the commission of the City of Wyandotte, vacated blocks 115 and 116, also all alleys in said blocks, also Fifth Street North from Cedar Street to North Line Road or Ave., also Spruce Street between said blocks, September 3rd 1918 - Filed Nov. 25th 1918 - Recorder 1053 - 1918.

Register of Deeds
Wayne County
This instrument was received for record this 5th day of Sept. 1901 at 10:03 o'clock A.M. and recorded in Liber 22 of Plats on page 46 as proper certificate was furnished in compliance with Sect. 135 of Senate Bill No. 199 File 212, Act of 1893

S.R. Kingsley REGISTER OF DEEDS

MASON L. BROWN
CIVIL ENGINEER & SURVEYOR
820-23 CHAMBER COMMERCE
DETROIT MICH.

"NORTHSIDE" SUBDIVISION

OF PART OF N.E. 1/4 OF SEC. 29. T.3.S.R.11E


CITY OF WYANDOTTE

WAYNE CO., MICH.

SCALE = 100 FT PER INCH

11175

NORTH LINE OF THE AVE S. 89° 41' E. 860.00 FT. POINT OF BEGINNING

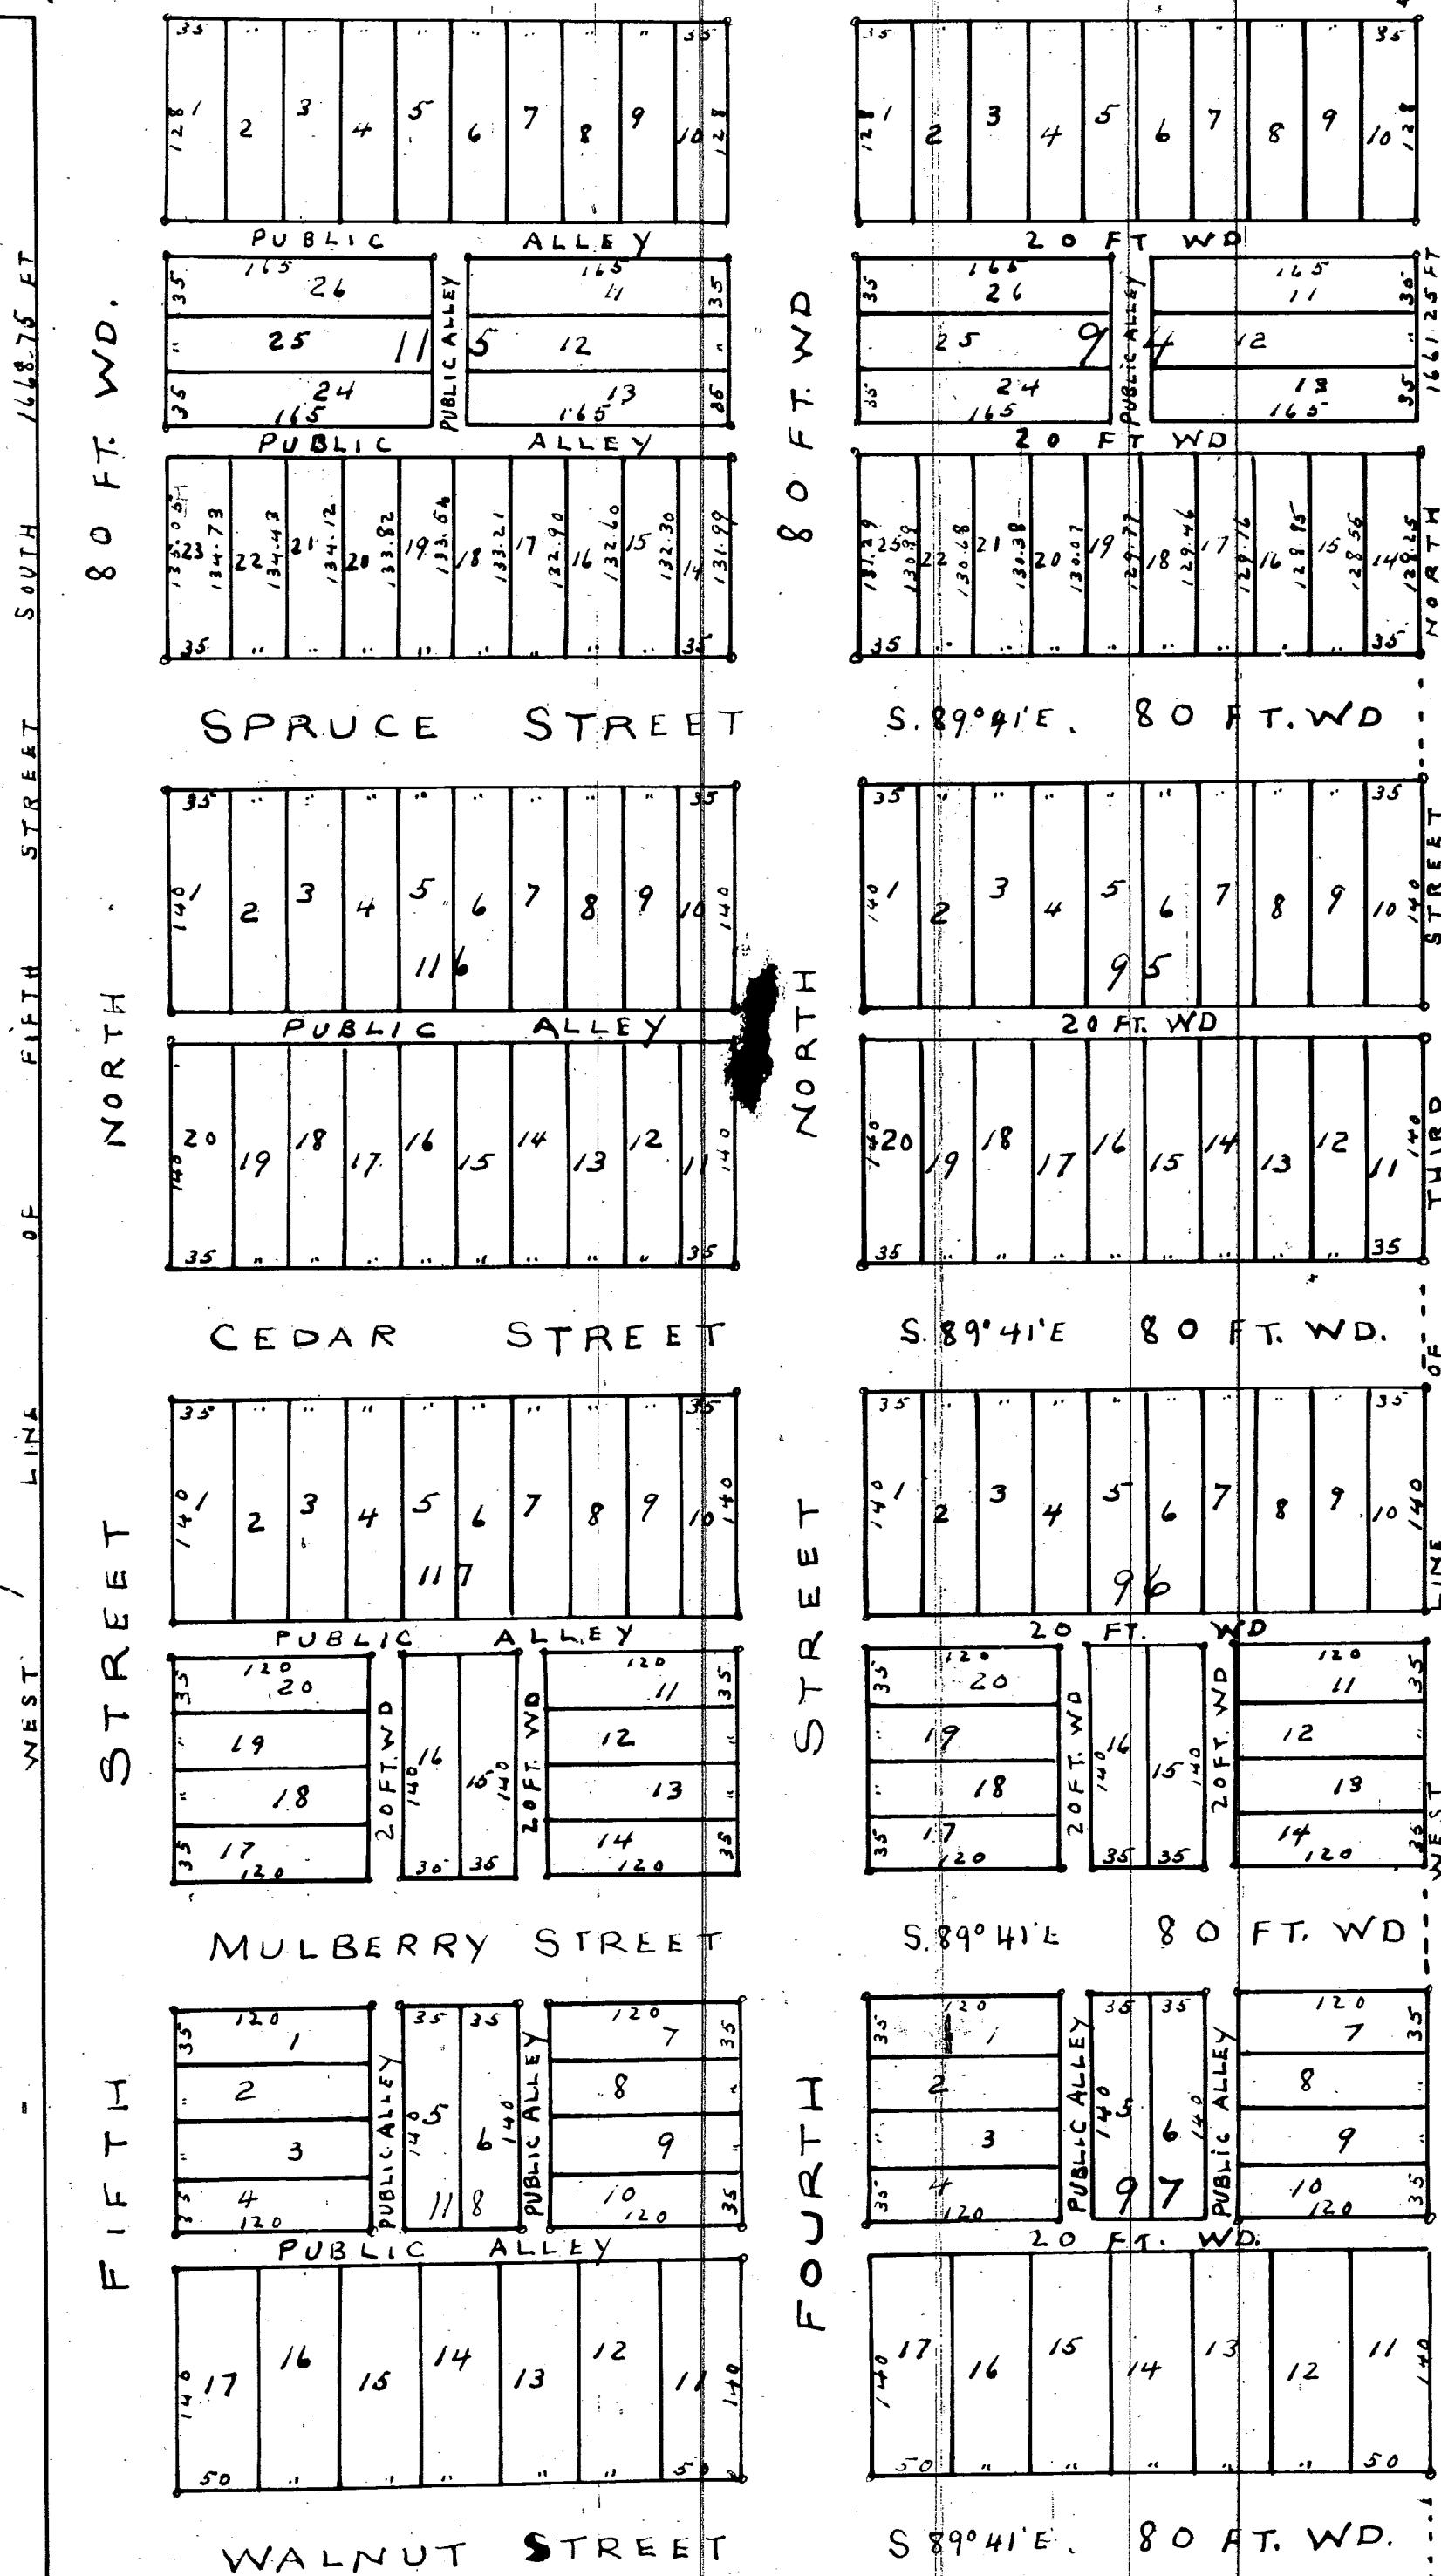

Examined and Approved
August 12, 1901
John F. Wilkinson
Deputy Auditor General

I hereby certify that the above Plat is correct, and that Monuments consisting of Oak Stakes 1/4 inches square and 15 inches long have been placed in the Ground at all angles in the Boundaries and at the intersection of all Streets or Streets and Alleys as shown on plat by O.

Detroit July 26th 1901
Mason L. Brown
Engineer and Surveyor

KNOW ALL MEN BY THESE PRESENTS, that THE WYANDOTTE LAND CO. BY GEORGE HENDRIE PRESIDENT AND W. HOWIE MUIR SECRETARY Have caused the land embraced in the above plat to be surveyed, laid out and platted to be known as NORTHSIDE SUBDIVISION OF PART OF NE 1/4 OF SEC. 29 T.3.S.R.11E CITY OF WYANDOTTE WAYNE Co. Michigan, and that the Streets and Alleys shown on said plat are hereby dedicated to the use of the public. Witness our hands and seals this the 2nd day of August A. D. NINETEEN HUNDRED AND ONE In presence of Geo. Hendrie [LS] C. A. Parkinson [LS] W. G. Thomson [LS] W. Howie Muir Secy.

STATE OF MICHIGAN } ss
COUNTY OF WAYNE }
On this the 2nd day of August 1901, before me, a Notary Public in and for said County, personally appeared the above named THE WYANDOTTE LAND CO. BY GEORGE HENDRIE PRESIDENT AND W. HOWIE MUIR SECRETARY known to me to be the same persons who executed the above dedication and who acknowledged the same to be their free act and deed.
Charles A. Parkinson Notary Public
WAYNE County Michigan

STATE OF MICHIGAN } ss
COUNTY OF WAYNE }
We S.R. Kingsley Register of Deeds and Mason L. Brown Surveyor, hereby certify that we have each carefully compared this copy with the original plat of NORTHSIDE SUBDIVISION OF PART OF NE 1/4 OF SEC. 29, T.3.S.R.11E, CITY OF WYANDOTTE, WAYNE CO., MICH. and that it is an exact copy thereof and of the whole of such original map or plat.
S.R. Kingsley Register of Deeds
Mason L. Brown Surveyor

The property hereon platted is described as follows:
Beginning at a point in the North line of the NE-1/4 Sec. 29, T.3.S.R.11E, distant N. 89° 41' W. 611.90 ft. from the N.E. Corner of said Sec. 29, thence continuing along said North line of said Sec. 29, N. 89° 41' W. 860 feet to the West line of Fifth street as hereby platted thence south along the West line of Fifth street 1668.75 feet to the south line of Walnut Street thence along the south line of Walnut Street S. 89° 41' E. 860 feet to the West line of Third street thence North along the West line of Third street 1661.25 feet to the point of beginning

I hereby certify that this plat is a correct copy of the plat now on record in the Register of Deeds Office being made under the supervision of the Auditor by tracing the plat on record and affixing thereto a carefully compared copy of the dedication and certificate. Dated this 28th day of Jan'y 1911 John B. LaFountain Clerk and Gen. Dep't

VACATION OF STREETS AND ALLEYS ---NORTH SIDE SUBDIVISION.

In the matter of
the petition of Ella M. Bishop,
to vacate all the public alleys
in said Blocks 115 and 116 of
said North side Subdivision,
also Fifth Street, North, from
Cedar Street, to North Line
Road, and Spruce Street, from
Fourth Street North, to Fifth
Street North, and all of said
plat in blocks 115 and 116.

RESOLVED that all the public
alleys in Blocks #115 and 116 of North Side
Subdivision of part of the Northeast Quarter
Section 29, T 3 S, R 11 East, City of Wyandotte
also Fifth Street north from Cedar Street to
North Line Road, also Spruce Street from Fourth
Street north to Fifth Street North, and all of
the plat in Blocks 115 and 116.

September 3, 1918.

Voucher 1053 -----1918.

City Commission, Wyandotte.

Vol. 140. page 11175. ✓

PLAT ----- OAKLAND LAND COMPANY'S SUBDIVISION.

In the matter of
the petition of Henry W.
Harding for leave to va-
cate plat.

ORDERED that that portion of
the plat of the Oakland Land Company's Subdivision
of part of Quarter Section 23, Ten Thousand Acre
Tract, recorded in Liber 27 of Plats, page 5,
Wayne County Records, be vacated as to Lots Nine-
teen (19) to forty-four (44) inclusive, which said
premises are more particularly described as:

All that part of Quarter Section Twenty-
three (23), Ten Thousand Acre Tract, described as:
Beginning at a point on the Northerly line of said
quarter section, distant twelve hundred thirty-seven
and fifty hundredths (1237.50) feet from the north-
west corner of said quarter section; thence north
sixty-three (63) degrees, forty-two (42) minutes
East along the North line of said Quarter Section
one hundred thirty-five (135) feet; thence South
twenty-six (26) degrees, seven hundred eighty-one
and three tenths (781.3) feet; thence South sixty-
three (63) degrees, fifteen (15) minutes West, one
hundred thirty-five (135) feet to the Easterly line
of Cardoni Avenue; thence North twenty-six (26)
degrees West, seven hundred ninety-four and twenty-
three hundredths (794.23) feet, to the place of
beginning.

And that as to said property, said plat
be vacated, set aside and held for naught.

January 31, 1919.

Voucher 166 -----1919.

Geo. S. Hosmer,
Circuit Judge.

Vol. 24. page 1537. ✓



16 X