


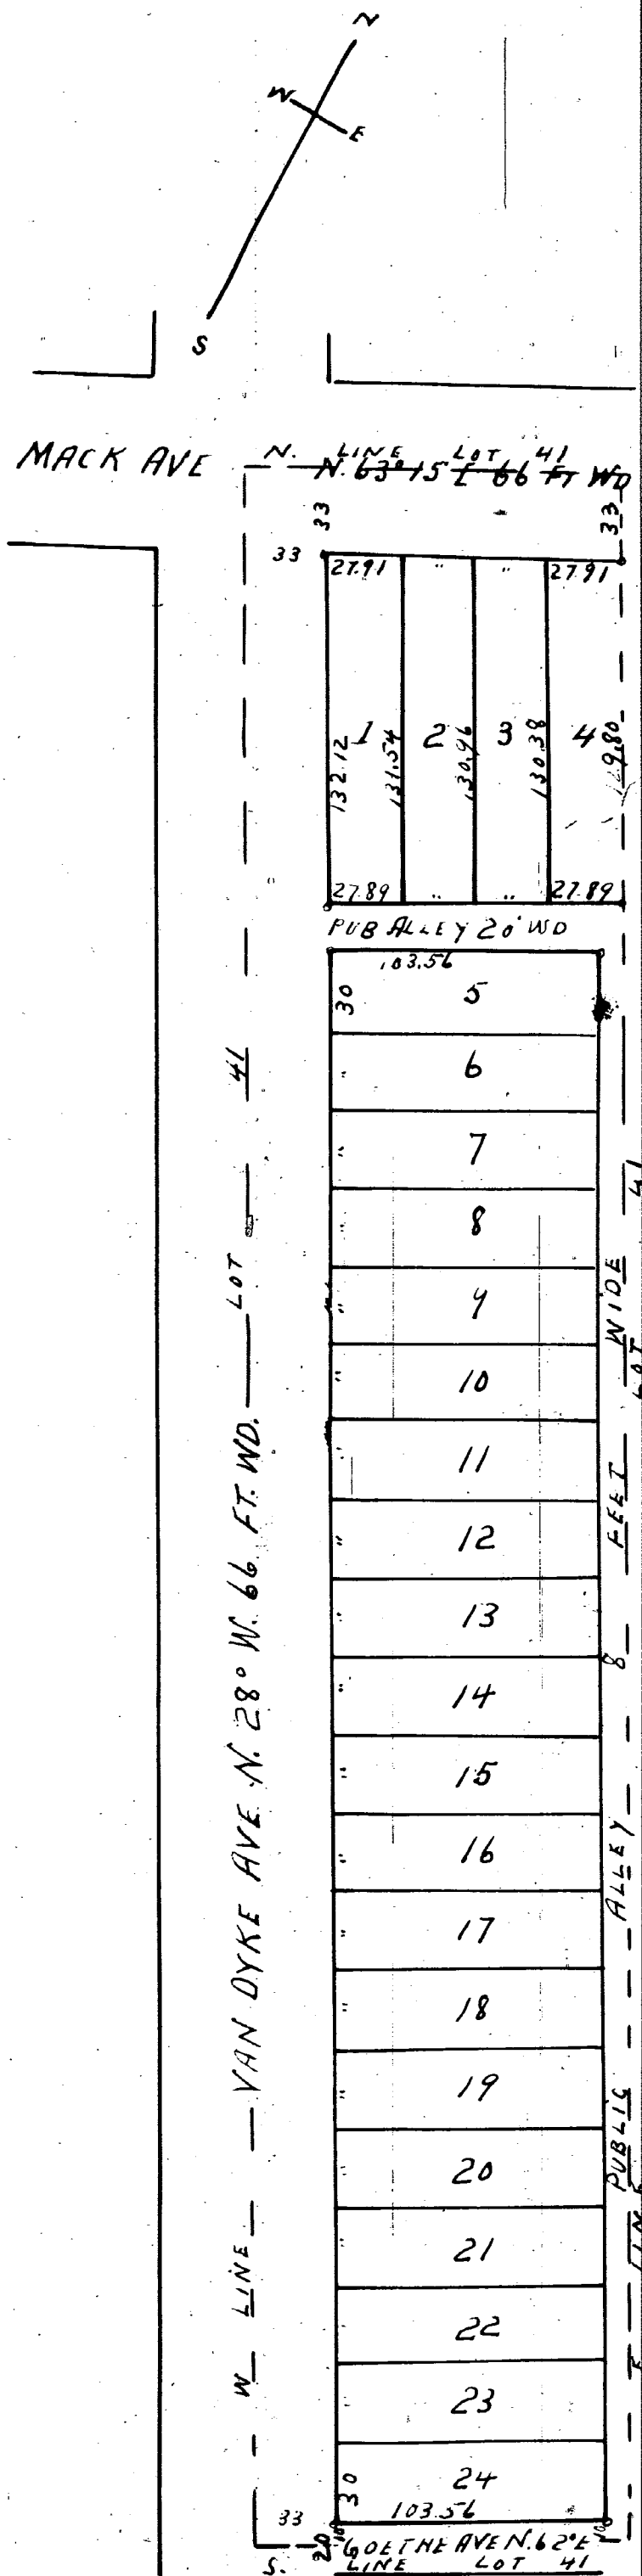

PHILIPP KRAMER'S SUBDIVISION

— OF —

LOT NO. 41 VAN DYKE FARM

DETROIT, WAYNE CO. MICHIGAN

SCALE: 1 INCH = 60 FEET

I hereby certify that the above plat is correct, and that Monuments consisting of Oak Slakes 1 1/4 inches square and 15 inches long have been placed in the ground at all angles in the boundaries, and at the intersection of all streets or streets and alleys, as shown on plat by O.

Detroit June 17th 1901.
Mason L. Brown
Engineer and Surveyor.

KNOW ALL MEN BY THESE PRESENTS, That
Philip Kramer (a widower)
of Detroit Wayne Co Mich
have caused the land embraced in the above plat to be surveyed laid
out and plotted, to be known as Philip Kramer's Sub of Lot No. 41
Van Dyke Farm Detroit Wayne Co. Michigan and that the streets and
alleys shown on said plat are hereby dedicated to the use of the public
Witness our hands and seals this the 20th day of June
A.D. 1901
In presence of

Jno B Seward
John M. Welch.

Philip Kramer [L.S.]

STATE OF MICHIGAN } ss
COUNTY OF Wayne
On this, the 20th day of June 1901, before
me, a Notary Public in and for said County, personally appeared the
above named Philip Kramer
a widower
known to me to be the same persons who executed the above dedication
and who acknowledged the same to be their free act and deed

Jno B Seward Notary Public
Wayne County Michigan

REGISTER OF DEEDS OFFICE } ss
WAYNE COUNTY
This instrument was received for record this
11th day of July 1901 at 9:10
o'clock A.M. and recorded in Liber 22
of Plats on page 36 as proper certificate was
furnished in compliance with Sect. 135 of Senate
Bill No. 199 File 212 Act of 1893

J R Kingsley
Register of Deeds

STATE OF MICHIGAN } ss
County of Wayne
We, J R Kingsley
of Deeds and Mason L Brown Surveyor, hereby
certify that we have each carefully compared this copy with the original
plat of Philip Kramer's Sub of Lot No. 41 Van Dyke Farm
Detroit Wayne Co Mich and that it is an exact copy thereof and of
the whole of such original map or plat

J R Kingsley Register of Deeds
Mason L Brown Surveyor

The streets on the above plat conform
to the general plan of the City
S. H. Ferguson
City Engineer

APPROVED

JUL 8-1901

D. W. A. Moreland
Commissioner

PUBLIC WORKS
CITY OF DETROIT
WAYNE CO. MICHIGAN

Examined and Approved
June 22 - 1901
John F. Wilkinson
Deputy Auditor General

I hereby certify that this plat is a correct copy of the known record
in the Register of Deeds office, being made under the supervision
of the Auditor General, by tracing the plat on record and affixing thereto
a conformity stamp and copy of the dedication and certification

Dated this 26th day of Jan'y 1911

J. B. Fountain
Clerk and Gen. Supt.