


J. MOTT WILLIAMS' SUBDIVISION

OF PART OF
FRACTIONAL SECTION NO. 3

SPRINGWELLS, WAYNE CO. MICHIGAN

SCALE 1 INCH = 200 FT.

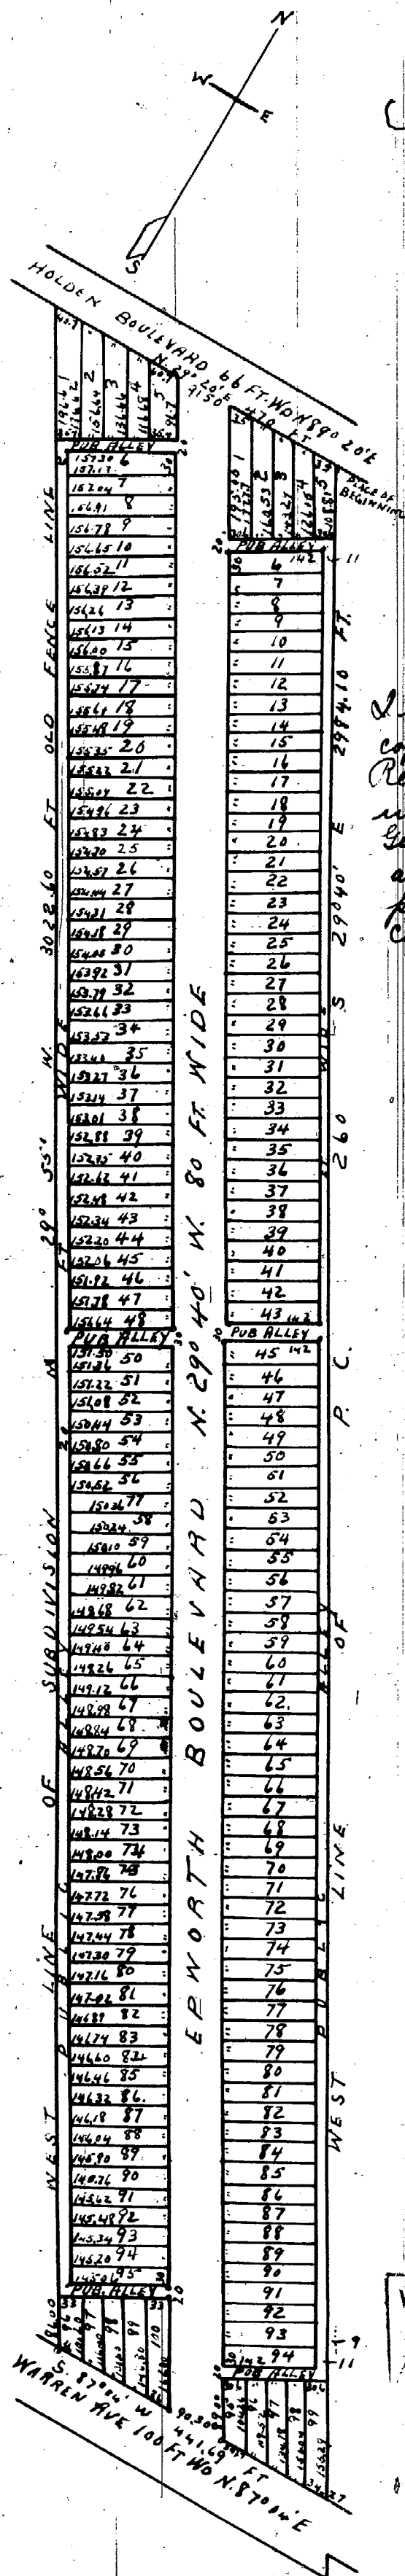

I hereby certify that this plat is a correct copy of the plat now on record in the Register of Deeds office being made under the supervision of the Auditor General by tracing the plat on record and affixing thereto a carefully compared copy of the dedication and certification.

Dated this 26th day of Jan'y 1911

John B. La Faurie
Clerk Aud. Gen. Dept.

Thereby certify that the above plat is correct, and that Monuments consisting of oak stakes 1 1/4 inches square and 15 inches long have been placed in the ground at all angles in the boundaries, and at the intersection of all streets or streets and alleys, as shown on plat by O.

Det'd June 22 1901
Mason & Brown
Engineers and Surveyors

STATE OF MICHIGAN } ss
County of Wayne

We S. R. Kingsley
of Deeds, and Mason & Brown
Surveyors, hereby
certify that we have each carefully compared this copy with the original
plat of J. Mott Williams' Sub of part of frac. Sec. No. 3,
Springwells, Wayne Co. Mich. and that it is an exact copy thereof and of
the whole of such original map or plat.

S. R. Kingsley Register of Deeds
Mason & Brown Surveyors.

Examined and Approved
June 29 - 1901
John F. Wilkinson
Deputy Auditor General

VACATED BY RESOLUTION
OF THE BOARD OF SUPERVISORS
APRIL 1907 - VOLUME 31 - 49

REGISTER OF DEEDS OFFICE } ss
WAYNE COUNTY
This instrument was received for record this
6th day of July 1901 at 8:30
o'clock A. M. and recorded in Liber 22
of Plats on page 34 as proper certificate was
furnished in compliance with Sect. 135, of Senate
Bill No. 199, File 212, Act of 1893

S. R. Kingsley
REGISTER OF DEEDS

Description: The land in this plat is described as follows: Beginning at the intersection of the west line of P. C. 260 with the south line of Holden Boulevard; thence south along said west line of P. C. 260 S 29° 40' E. 2984.10 ft. to the N. line of Warren Ave. thence along the N. line of Warren Ave S 87° 04' W. 441.65 ft. thence N. 29° 55' W. 3022.60 ft. to the south line of Holden Boulevard thence N. 89° 20' E 470 ft. along the S. line of Holden Boulevard to the place of beginning.

KNOW ALL MEN BY THESE PRESENTS, that Fred. M. Thompson (Emma L. Thompson his wife) and Mary F. McKeand and Emilia E. C. Rowland have caused the land embraced in the above plat to be surveyed, laid out and platted, to be known as J. Mott Williams' sub of part of frac. Sec. No. 3, Springwells, Wayne Co., Michigan, and that the streets and alleys shown on said plat are hereby dedicated to the use of the public. Witness our hands and seals this the 22nd day of June A. D. 1901

In presence of
J. W. McKeand
Mary Lehmann
A. Edward Frear
Fred A. Alber

Mary F. McKeand [L.S.]
Fred. M. Thompson [L.S.]
Emma L. Thompson [L.S.]
Emilia E. C. Rowland [L.S.]

STATE OF MICHIGAN } ss
COUNTY OF Wayne

On this the 22nd day of June 1901 before me a Notary Public in and for said county, personally appeared the above named Fred. M. Thompson, Mary F. McKeand and Emma L. Thompson (his wife) known to me to be the same persons who executed the above dedication and who acknowledged the same to be their free act and deed.

James W. McKeand Notary Public
Wayne County Michigan

STATE OF Illinois } ss
COUNTY OF Cook

On this the 26th day of June 1901 before me a Notary Public in and for said county personally appeared the above named Emilia E. C. Rowland

known to me to be the same persons who executed the above dedication and who acknowledged the same to be her free act and deed.

A. Edward Frear Notary Public
Cook County Illinois