


REIDY'S SUBDIVISION OF PART OF QUARTER SEC 37 - 10000 ACRE TRACT.

DETROIT, WAYNE CO. MICH.

MOTT AVE. N. 64° E. 66 FT WIDE

Scale 1 inch = 50 ft

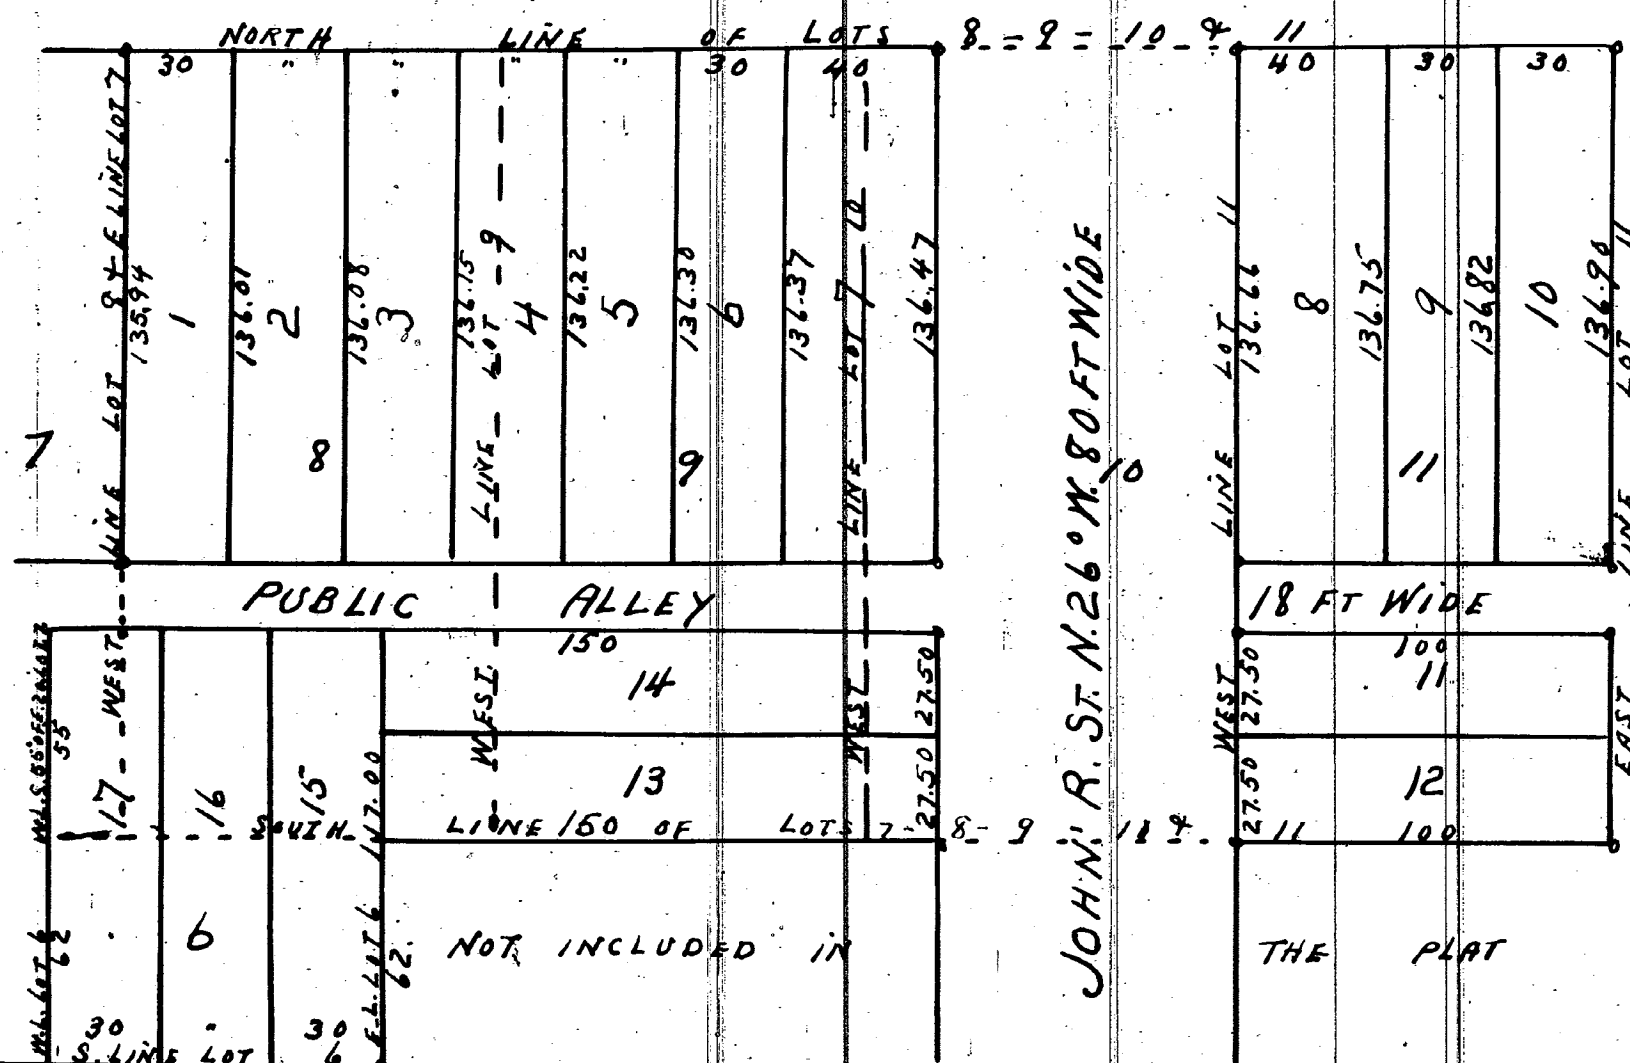

Description The land embraced in this plat is described as lot 8 & the E 20 ft of the S. 55 feet of Lot 7 + lots 9-10 + 11 of Mott's sub of part of the S 40 acres of Quarter section 37 10000 Acre Tract. Also lot 6 block 1 of Thomas & Wagner's Sub of the ply 60 ft. of quarter section 44 and the Sly 188 ft. of quarter section 37 & the Sly 65 ft. of lots 16 to 25 inclusive and of the E. one half of lot 15 of Mott's Sub of part of the S. 40 acres of quarter section 37 all of the Sub of the 10000 Acre Tract Hamtramck Wayne Co Michigan.

LEICESTER COURT N 63° 46' E 60 FT WIDE

I hereby certify that the above Plat is correct, and that Monuments consisting of Oak Stakes 1 1/4 inches square and 15 inches long have been placed in the Ground at all angles in the Boundaries, and at the intersection of all Streets or Streets and Alleys, as shown on plat by O.
Detroit Nov-12- 1900.
Mason L. Brown
Engineer and Surveyor

APPROVED, May 28th 1901

D-W. H. Moreland

BOARD OF PUBLIC WORKS
CITY OF DETROIT
WAYNE CO. MICHIGAN

STATE OF MICHIGAN } ss
County of Wayne

We W. S. Ureland Dep. Register of Deeds and Mason L. Brown Surveyor, hereby certify that we have each carefully compared this copy with the original plat of Reidy's sub of part of Quarter Sec 37 10000 Acre Tract Detroit Wayne Co Mich and that it is an exact copy thereof and of the whole of such original map or plat

W. S. Ureland Dep. Register of Deeds
Mason L. Brown Surveyor.

I hereby certify that this plat is a correct copy of the plat now on record in the Register of Deeds office being made under the supervision of the Auditor General by tracing the plat on record and and affixing thereto a carefully compared copy of the dedication and certificates

Dated this 25th day of Jan'y 1911
John B. La Fontaine
Clerk and Gen. Dept

KNOW ALL MEN BY THESE PRESENTS, That Edward Reidy and Mary Reidy (his wife) W.C. King & Hattie M. King n of the City of Detroit Wayne County State of Michigan Have caused the land embraced in the above plat to be surveyed, laid out and platted to be known as Reidy's sub of part of Quarter Sec. 37. 10000 Acre Tract Detroit Wayne Co, Michigan, and that the Streets and Alleys shown on said plat are hereby dedicated to the use of the public. Witness our hands and seals this the 27th day of March A. D. 1901 Hundred.

in presence of
Edward Reidy [L.S.]
Mary Reidy [L.S.]
W. C. King [L.S.]
Hattie M. King [L.S.]

STATE OF MICHIGAN } ss
COUNTY OF Wayne

On this the 27th day of March 1901 before me a Notary Public in and for said county, personally appeared the above named Edward Reidy and Mary Reidy his wife known to me to be the same persons who executed the above dedication and who acknowledged the same to be their free act and deed

J. A. Schulte Notary Public
Wayne County Michigan

Examined and Approved

April 6, 1901

John F. Wilkinson
Deputy Auditor General

REGISTER OF DEEDS OFFICE } ss
WAYNE COUNTY
This instrument was received for record this 28th day of May 1901 at 11 o'clock A.M. and recorded in Liber 22 of Plats on page 36. as proper certificate was furnished in compliance with Sect. 135 of Senate Bill No. 199 file 212 Act of 1893
W. S. Ureland
Deputy Register of Deeds