

S. J. BROWN'S SUBDIVISION

OF D.L. 17 OF ALBERT CRANE'S SUB. OF P.C. 644 AND EAST 5391 FEET OF P.C. 723 NORTH OF JEFFERSON AVE

CITY OF DETROIT

WAYNE CO., MICHIGAN


Mason L. Brown

Engineer and Surveyor.

820-24 Chamber of Commerce

Detroit Michigan

Scale 60 ft per inch

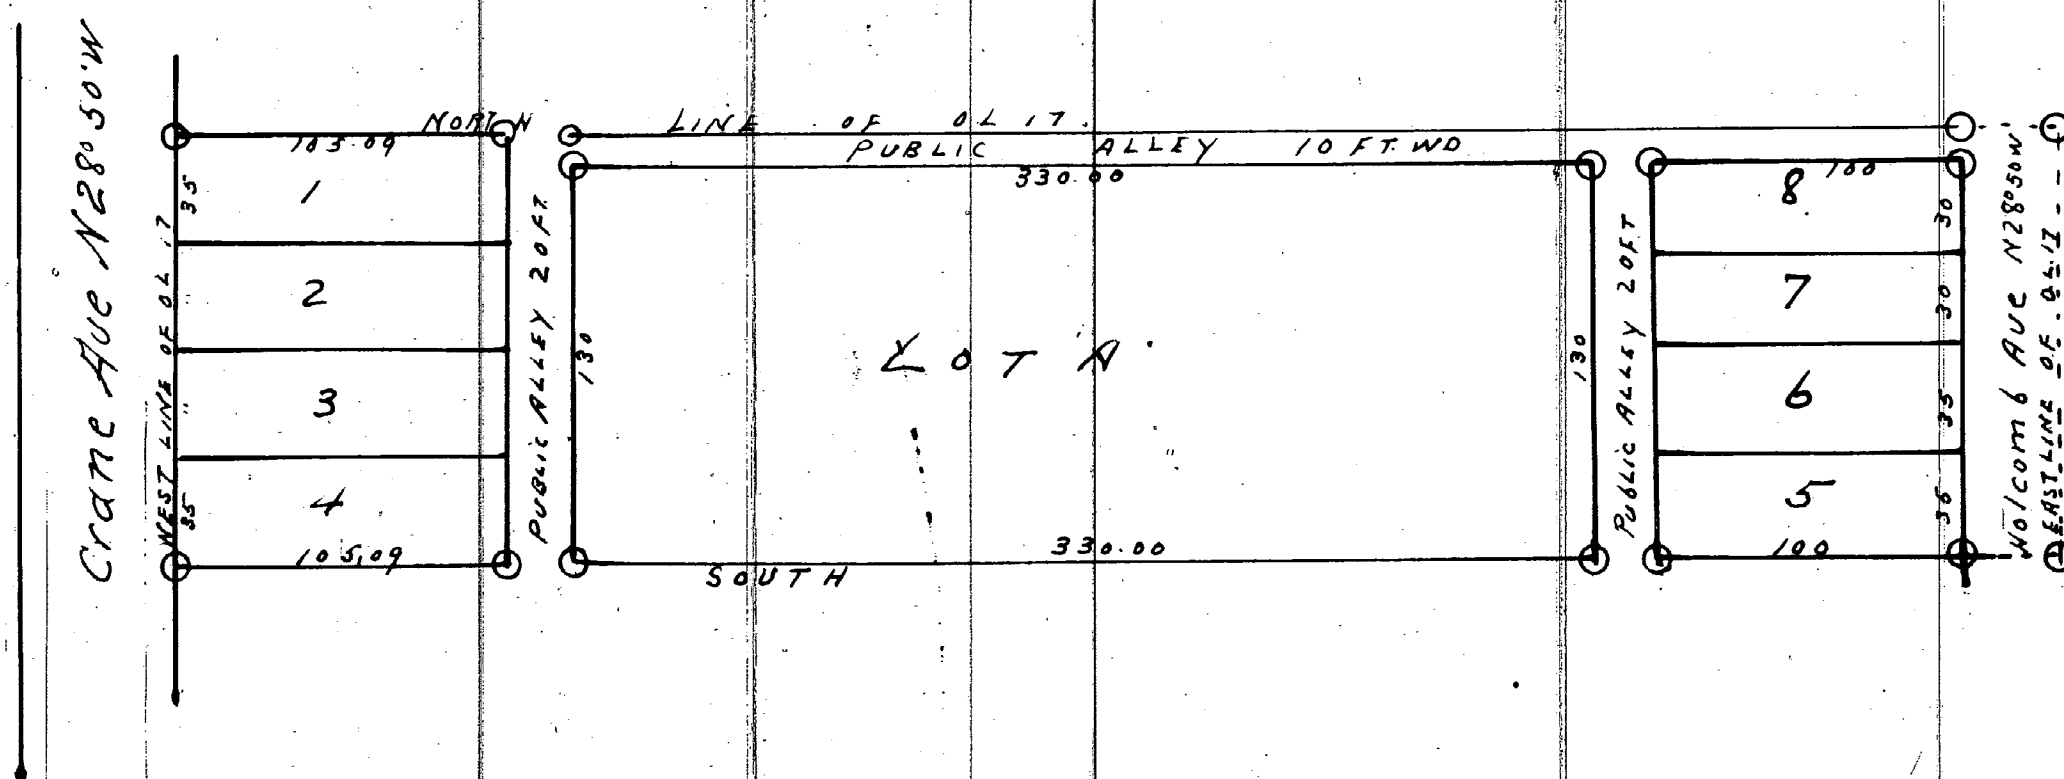

I hereby certify that the above plat is correct and that Monuments consisting of Oak Stakes $1\frac{1}{4}$ inches square and 15 inches long have been placed in the ground at all angles in the boundaries and at the intersection of all streets or streets and alleys, as shown on plat by O

Detroit March 24th 1899
Mason L. Brown
Engineer and Surveyor.

KNOW ALL MEN BY THESE PRESENTS, that We
Cornelius R. Holden
and Mollie Holden his wife

Have caused the land embraced in the above plat to be surveyed, laid out and plotted to be known as Albert Crane's Sub. of P.C. 644 and East 5391 feet of P.C. 723 North of Jefferson Ave City of Detroit Wayne Co Michigan and that the streets and alleys shown on said plat are hereby dedicated to the use of the public

Witness our hands and seals this 6th day of April

A. D. Eighteen Hundred and Ninety nine

In presence of

Cornelius R. Holden [L.S.]
Mollie Holden [L.S.]

E. F. Head
Berth Jardine

STATE OF MICHIGAN } ss
COUNTY OF St. Clair

on this the 6th day of April 1899 before me a Notary Public in and for said County personally appeared the above named Cornelius R. Holden and Mollie Holden his wife known to me to be the same persons who executed the above dedication and who acknowledged the same to be their free act and deed

O. F. Head. Notary Public
St. Clair County Michigan

STATE OF MICHIGAN } ss
County of Wayne

W. S. Vreeland Def Register of Deeds and Mason L. Brown Surveyor hereby certify that we have each carefully compared this copy with the original plat of S. J. Brown's Subdivision of D.L. 17 of Albert Crane's Sub. of P.C. 644 and East 5391 feet of P.C. 723 North of Jefferson Ave City of Detroit Wayne Co Mich and that it is an exact copy thereof and of the whole of such original map or plat

W. S. Vreeland Def REGISTER OF REGISTER
Mason L. Brown SURVEYOR

I hereby certify that this plat is a correct copy of the plat now on record in the Register of Deeds office being made under the supervision of the Auditor General by tracing the plat on record and affixing thereto a carefully compared copy of the dedication and certificates

Dated this 14th day of Jan'y 1911
John B. La Fountain
Clerk and Gen. Dep't

APPROVED
W. H. Moreland
J. Halliday
James McMillan

BOARD OF PUBLIC WORKS
CITY OF DETROIT
WAYNE CO. MICHIGAN

July 18-1899

Examined and approved
May 27-1899
John F. Wilkinson
Deputy Auditor General

Register of Deeds Office } ss
Wayne County
This instrument was received for record this 22nd day of August 1899 at 12 o'clock P. M. and recorded in Liber 21 of Plats on page 52 as proper certificate was furnished in compliance with Sect 135 of Senate Bill No. 199 File 212 Act of 1893

W. S. Vreeland
Def Register