11182

106.32

KUHN'S SUB'N

OF THE WESTERLY 277.20 FT. OF BL'KS 2-5-6-10-12-15-16

OF THE SUB. OF E" 3½ AC. OF LOT 4 & LOTS 5 TO 10 (INCLUSIVE) OF

WM. B. WESSON'S SUB. OF LOT 6 SHIPYARD TRACT

SPRINGWELLS.

WAYNE CO., MICHIGAN

Mason L. Brown
Civil Engineer + Surveyor
820-12-3 Chamber of Commerce
Detroit Mich

Scale 100 feet to an Inch

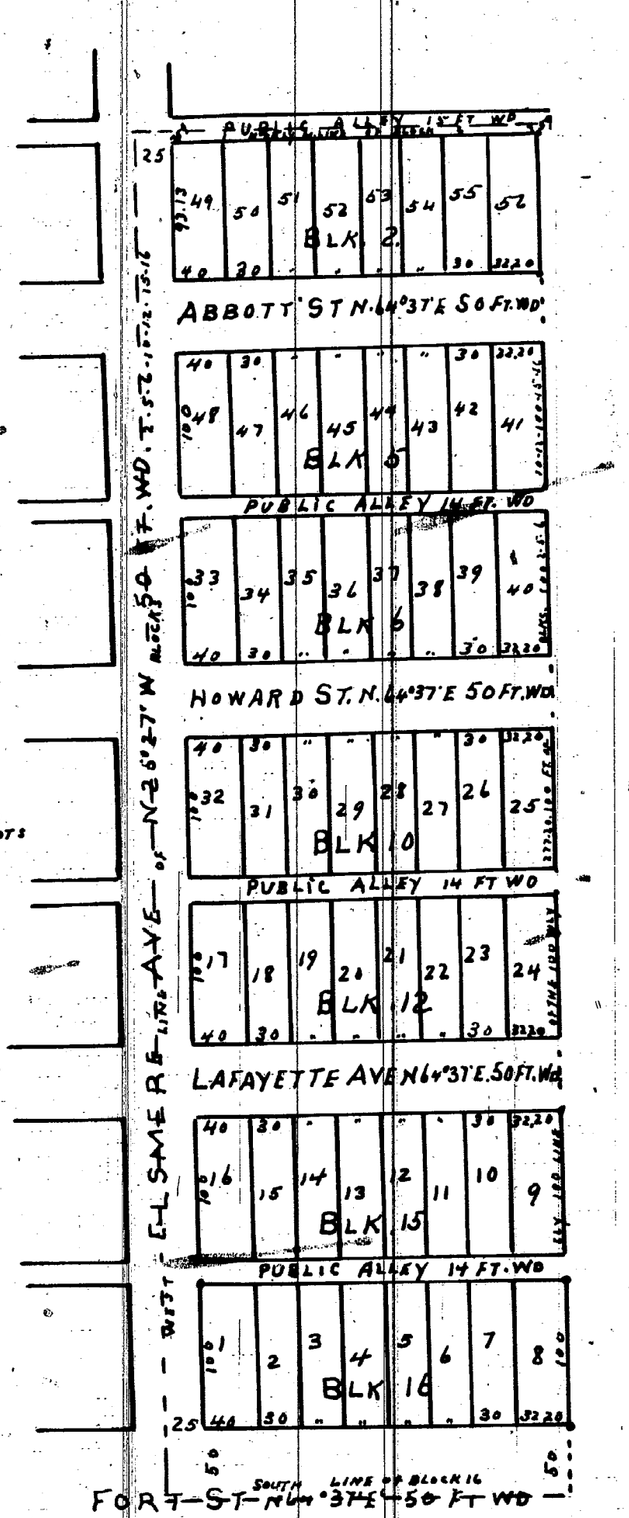

KNOW ALL MEN BY THESE PRESENTS. that WE Christian H Kuhn and Anna Kuhn his wife

have caused the land embraced in the above plat to be surveyed. laid out and platted to be known as Kuhn's Subdn of the westerly 277.20 ft of Blks 2-5-6-10-12-15-16 of the Sub of E 3½ Ac. of Lot 4 + Lots 5 to 10 inclusive of Wm B Wessons sub of Lot 6 Shipyard Tract Springwells Wayne Co. Michigan, and that the Streets and Alleys shown on said plat are hereby dedicated to the use of the public

Witness our hands and seals this the 24th day of Oct A. D. Eighteen Hundred and Ninety nine

In presence of:
D. J. Riopelle
C. J. Dunnam

Christian N Kuhn [L.S.]
Anna Kuhn [L.S.]

STATE OF MICHIGAN } ss
COUNTY OF Wayne

On this the 24th day of Oct 1899. before me a Notary Public in and for said county, personally appeared the above named Christian H. Kuhn and Anna Kuhn his wife known to me to be the same persons who executed the above dedication and who acknowledged the same to be their free act and deed

Dominic J Riopelle Notary Public
Wayne County Michigan

I hereby certify that the above plat is correct and that Monuments consisting of oak stakes 1¼ inches square and 15 inches long have been placed in the Ground at all angles in the Boundaries, and at the intersection of all Streets or Streets and Alleys. as shown on plat by O.

Detroit Oct 19th, 1899.
Mason L. Brown
Engineer and Surveyor.

STATE OF MICHIGAN } ss
County of Wayne

We S R Kingsley Register of Deeds, and Mason L. Brown Surveyor, hereby certify that we have each carefully compared this copy with the original Kuhn's Subdn of The westerly 277.20 ft of Blk's 2-5-6-10-12-15-16 of the plat of Sub of the E 3½ ac. of Lot 4 + Lots 5 to 10 (inclusive) of Wm B. Wessons Sub of Lot 6 Shipyard tract Springwells Wayne Co Michigan and that it is an exact copy thereof and of the whole of such original map or plat

S R Kingsley Register of Deeds
Mason L Brown Surveyor.

Examined and Approved
Oct. 25-1899
John F Wilkinson
Deputy Auditor General

I hereby certify that this plat is a correct copy of the plat now on record in the Register of Deeds office being made under the supervision of the Auditor General by tracing the plat on record and affixing thereto a carefully compared copy of the dedication and certificates

Dated this 18th day of Jany 1911
John B. La Fountain
Clerk And Gen Dept

Register of Deeds office } ss
Wayne County

This instrument was received for record this 23rd day of November 1899 at 10 35 o'clock A M and recorded in Liber 21 of Plats on page 71 as proper certificate was furnished in compliance with Sect 135 of Senate Bill No 199 File 212. Act at 1893

S R Kingsley
REGISTER OF DEEDS

ClibPDF - www.fastio.com