

WILLIAM S RATHBONE'S SUBDIVISION
OF LOTS 408-409-410-411-412 OF THIRD PLAT SUBDIVISION

WALTER CRANE FARM P.C. 39.


LYING NORTH OF FORT STREET

CITY OF DETROIT

WAYNE CO. MICHIGAN

MASON L BROWN
CIVIL ENGINEER & SURVEYOR
820-23 CHAMBER COMMERCE
DETROIT MICH

SCALE = 30 FEET PER INCH

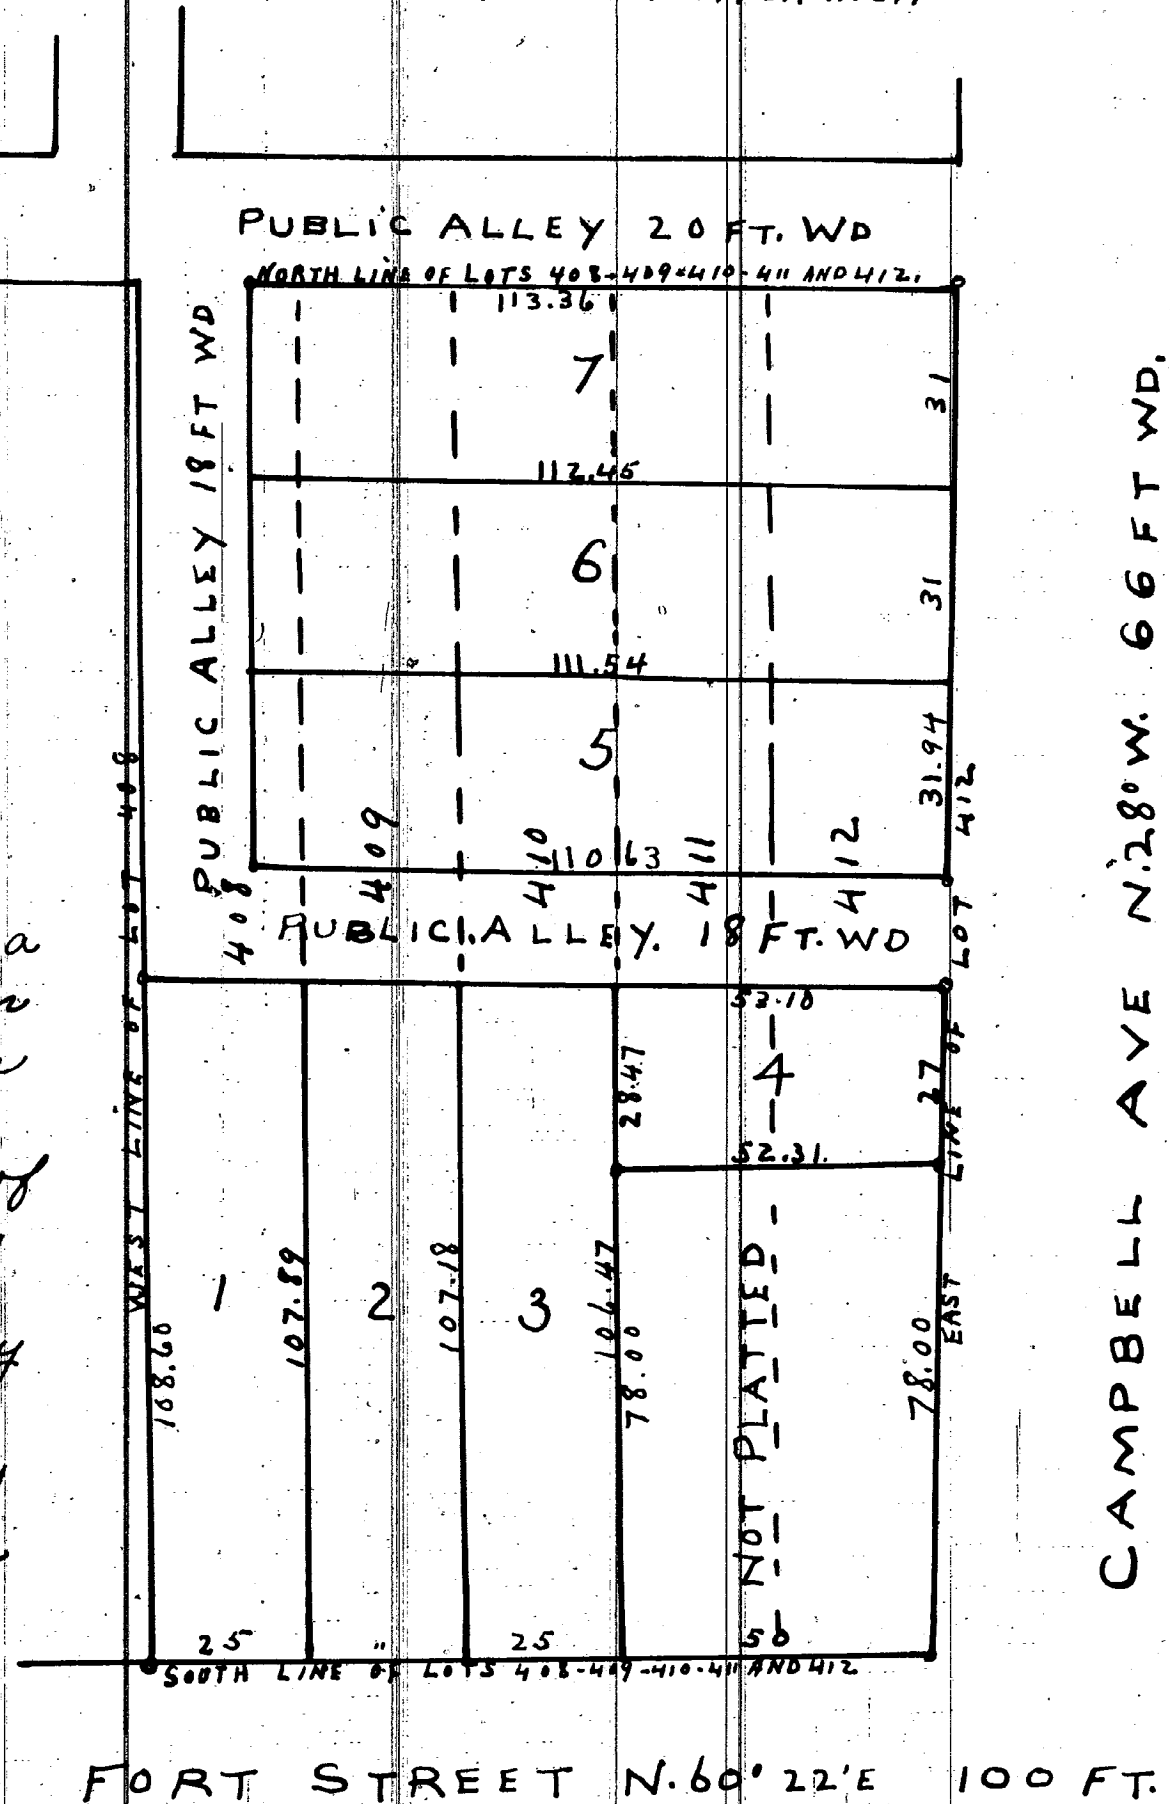

I hereby certify that this plat is a correct copy of the plat now on record in the Register of Deeds office being made under the supervision of the Auditor General by tracing the plat on record and affixing thereto a carefully compared copy of the dedication and certificate. Dated this 27th day of Jan'y 1911 John B La Fontaine Clerk And Gen Dept.

FORT STREET N. 60° 22' E 100 FT. WD

KNOW ALL MEN BY THESE PRESENTS, that WE William S Rathbone and Kate E Rathbone his wife Have caused the land embraced in the above plat to be surveyed, laid out and plotted, to be known as William S Rathbone's Sub of Lots 408-409-410-411-412 of Third Plat sub Walter Crane Farm P.C. 39 lying North of Fort St. City of Detroit, Wayne Co. Michigan and that the Streets and Alleys shown on said plat are hereby dedicated to the use of the public. Witness our hands and seals this 18th day of April A.D. Nineteen Hundred and one In presence of William S Rathbone [L.S.] John F. Turnfull Kate E Rathbone [L.S.] Stanley S Stevens

STATE OF MICHIGAN } ss
COUNTY OF Wayne }
On this the 18th day of April 1901, before me, a Notary Public in and for said county, personally appeared the above named William S Rathbone and Kate E Rathbone his wife known to me to be the same persons who executed the above dedication and who acknowledged the same to be their free act and deed
Stanley S Stevens Notary Public
Wayne County Michigan

I hereby certify that the above plat is correct, and that monuments consisting of Oak Stakes 1 1/4 inches square and 15 inches long have been placed in the ground at all angles in the boundaries and at the intersection of all streets or streets and alleys, as shown on plat by O.

DETROIT April 13th 1901.
Mason L. Brown
Engineer and Surveyor.

Examined & Approved
April 27 1901
John F. Wilkinson
Deputy Auditor General

APPROVED

D. W. H. Moreland
COMMISSIONER

DEPT. OF PUBLIC WORKS
CITY OF DETROIT
WAYNE CO. MICHIGAN

REGISTER OF DEEDS OFFICE } ss
WAYNE COUNTY }
This instrument was received for record this 14th day of May 1901 at 10 o'clock A.M. and recorded in Liber 22 of Deeds on page 85 as proper certificate was furnished in compliance with Sect. 135, of Senate Bill No. 199 file 212. Act of 1893
S. R. Kingsley Register of Deeds

STATE OF MICHIGAN } ss
COUNTY OF Wayne }
We, S. R. Kingsley Register of Deeds, and Mason L. Brown Surveyor hereby certify that we have each carefully compared this copy with the original plat of William S Rathbone's Sub of Lots 408-409-410-411-412 of Third Plat sub Walter Crane Farm P.C. 39 lying North of Fort St. City of Detroit Wayne Co. and that it is an exact copy thereof and of the whole of such original map or plat.
S. R. Kingsley Register of Deeds
Mason L. Brown Surveyor