


WELCH BROS. "BROADWAY" SUB.
OF PART OF
EUREKA IRON & STEEL WORKS SUB.
OF PART OF SEC. 29. T.3.S. R.11.E.
WEST OF D.M. AND T.R.R. ECORSE,
WAYNE CO., MICH.

Scale - 60 ft. per inch

MAISON L. BROWN
Civil Engineer and Surveyor
Chamber of Commerce
Detroit Michigan

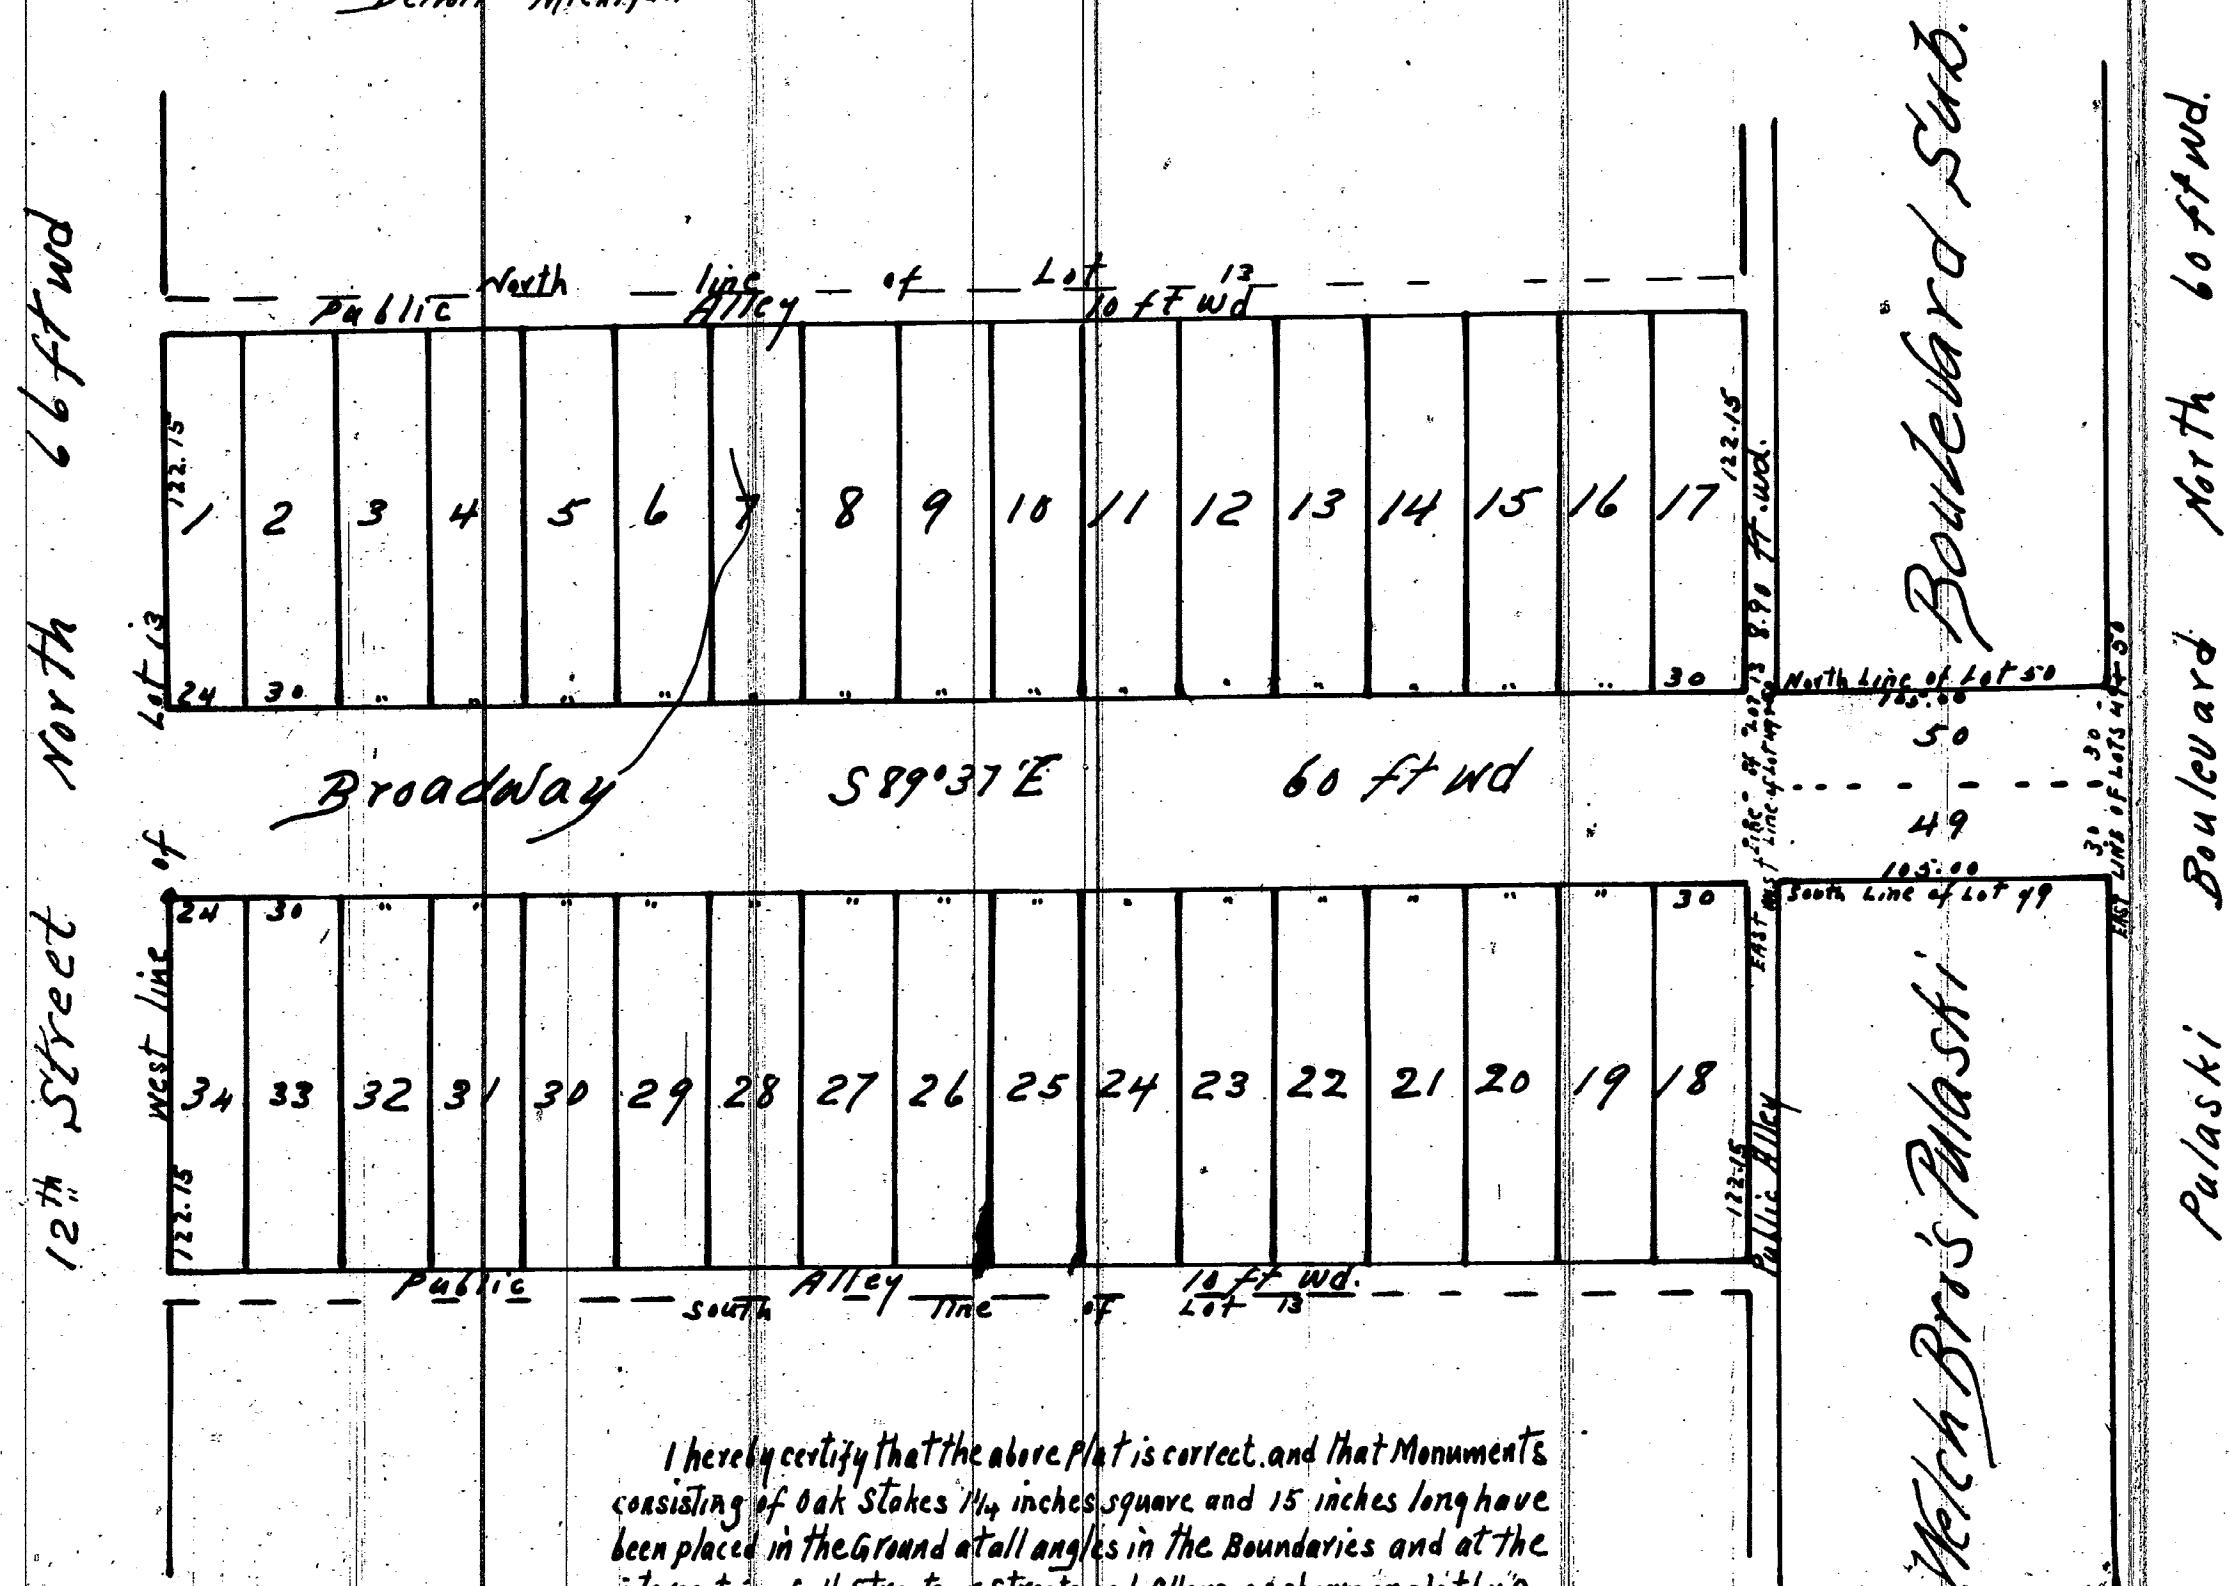

I hereby certify that the above Plat is correct, and that Monuments consisting of Oak Stakes 1/4 inches square and 15 inches long have been placed in the Ground at all angles in the Boundaries and at the intersection of all Streets or Streets and Alleys as shown on plat by

Detroit Jan 8th 1900
Mason L. Brown
Engineer and Surveyor

KNOW ALL MEN BY THESE PRESENTS, that WE Thomas H. Welch and Marion C. Welch his wife have caused the land embraced in the above plat to be surveyed, laid out and platted to be known as Eureka Iron & Steel Works Sub. of Part of Section 29 T.3.S. R.11.E. West of D.M. and T.R.R. Ecorse Wayne Co. Michigan, and that the streets and Alleys shown on said plat are hereby dedicated to the use of the public. Witness our hands and seals this 12th day of January A.D. Nineteen hundred in presence of
W.A. Breunann
J. Colman Wood

STATE OF MICHIGAN } ss
County of Wayne

WE W.S. Ireland Dep. Register of Deeds and Mason L. Brown Surveyor hereby certify that we have each carefully compared this copy with the original plat of sub. of part of Sec. 29, T.3.S. R.11.E. West of D.M. and T.R.R. Ecorse Wayne Co. Mich. and that it is an exact copy thereof and of the whole of such original map or plat.

W.S. Ireland Dep. Register of Deeds
Mason L. Brown Surveyor

Examined and Approved
Jan. 23 - 1900
John Wilkinson
Deputy Auditor General

STATE OF MICHIGAN } ss
County of Wayne

On this, the 12th day of January 1900 before me, a Notary Public in and for said county, personally appeared the above named Thomas H. Welch and Marion C. Welch his wife known to me to be the same persons who executed the above dedication and who acknowledged the same to be their free act and deed.

John M. Welch Notary Public
Wayne County Michigan

I hereby certify that this plat is a correct copy of the plat now on record in the Register of Deeds office being made under the supervision of the Auditor General by tracing the plat on record and affixing thereto a carefully compared copy of the Dedication and certificates.
Dated this 19th day of January 1911
John B. Fountain Clerk and Gen. Dept.

The property herein platted is described as Lot 13 of Eureka Iron & Steel Works sub. of part of section 29 T.3.S. R.11.E. West of Detroit, Monroe and Toledo Railroad also Lots 49-50 of Welch Bros. Pulaski Boulevard sub. in section 29, T.3.S. R.11.E. all in Township of Ecorse

Register of Deeds Office } ss
Wayne County
This instrument was received for record this 2nd day of February 1900 at 1:25 o'clock P.M. and recorded in Liber 21 of Plats on page 82 as proper certificate was furnished in compliance with Sect. 135 of Senate Bill No 199 File 212 Act of 1893

W.S. Ireland
Deputy Register of Deeds