11190

JACKSON'S SUBDIVISION

OF LOT 5 BLOCK 6 & LOT 4 BLOCK 5 OF MORAN & MOROSS SUBDIVISION OF PART OF SEC'S 31 & 36

T.1 S.R. 11 & 12 E & PART OF THE BAKER & FORSYTH FARMS

CITY OF DETROIT WAYNE CO.

MICHIGAN

Scale 50 feet - 1 inch

Mason L. Brown C.E.
820-823 Chamber of Commerce
Detroit Mich

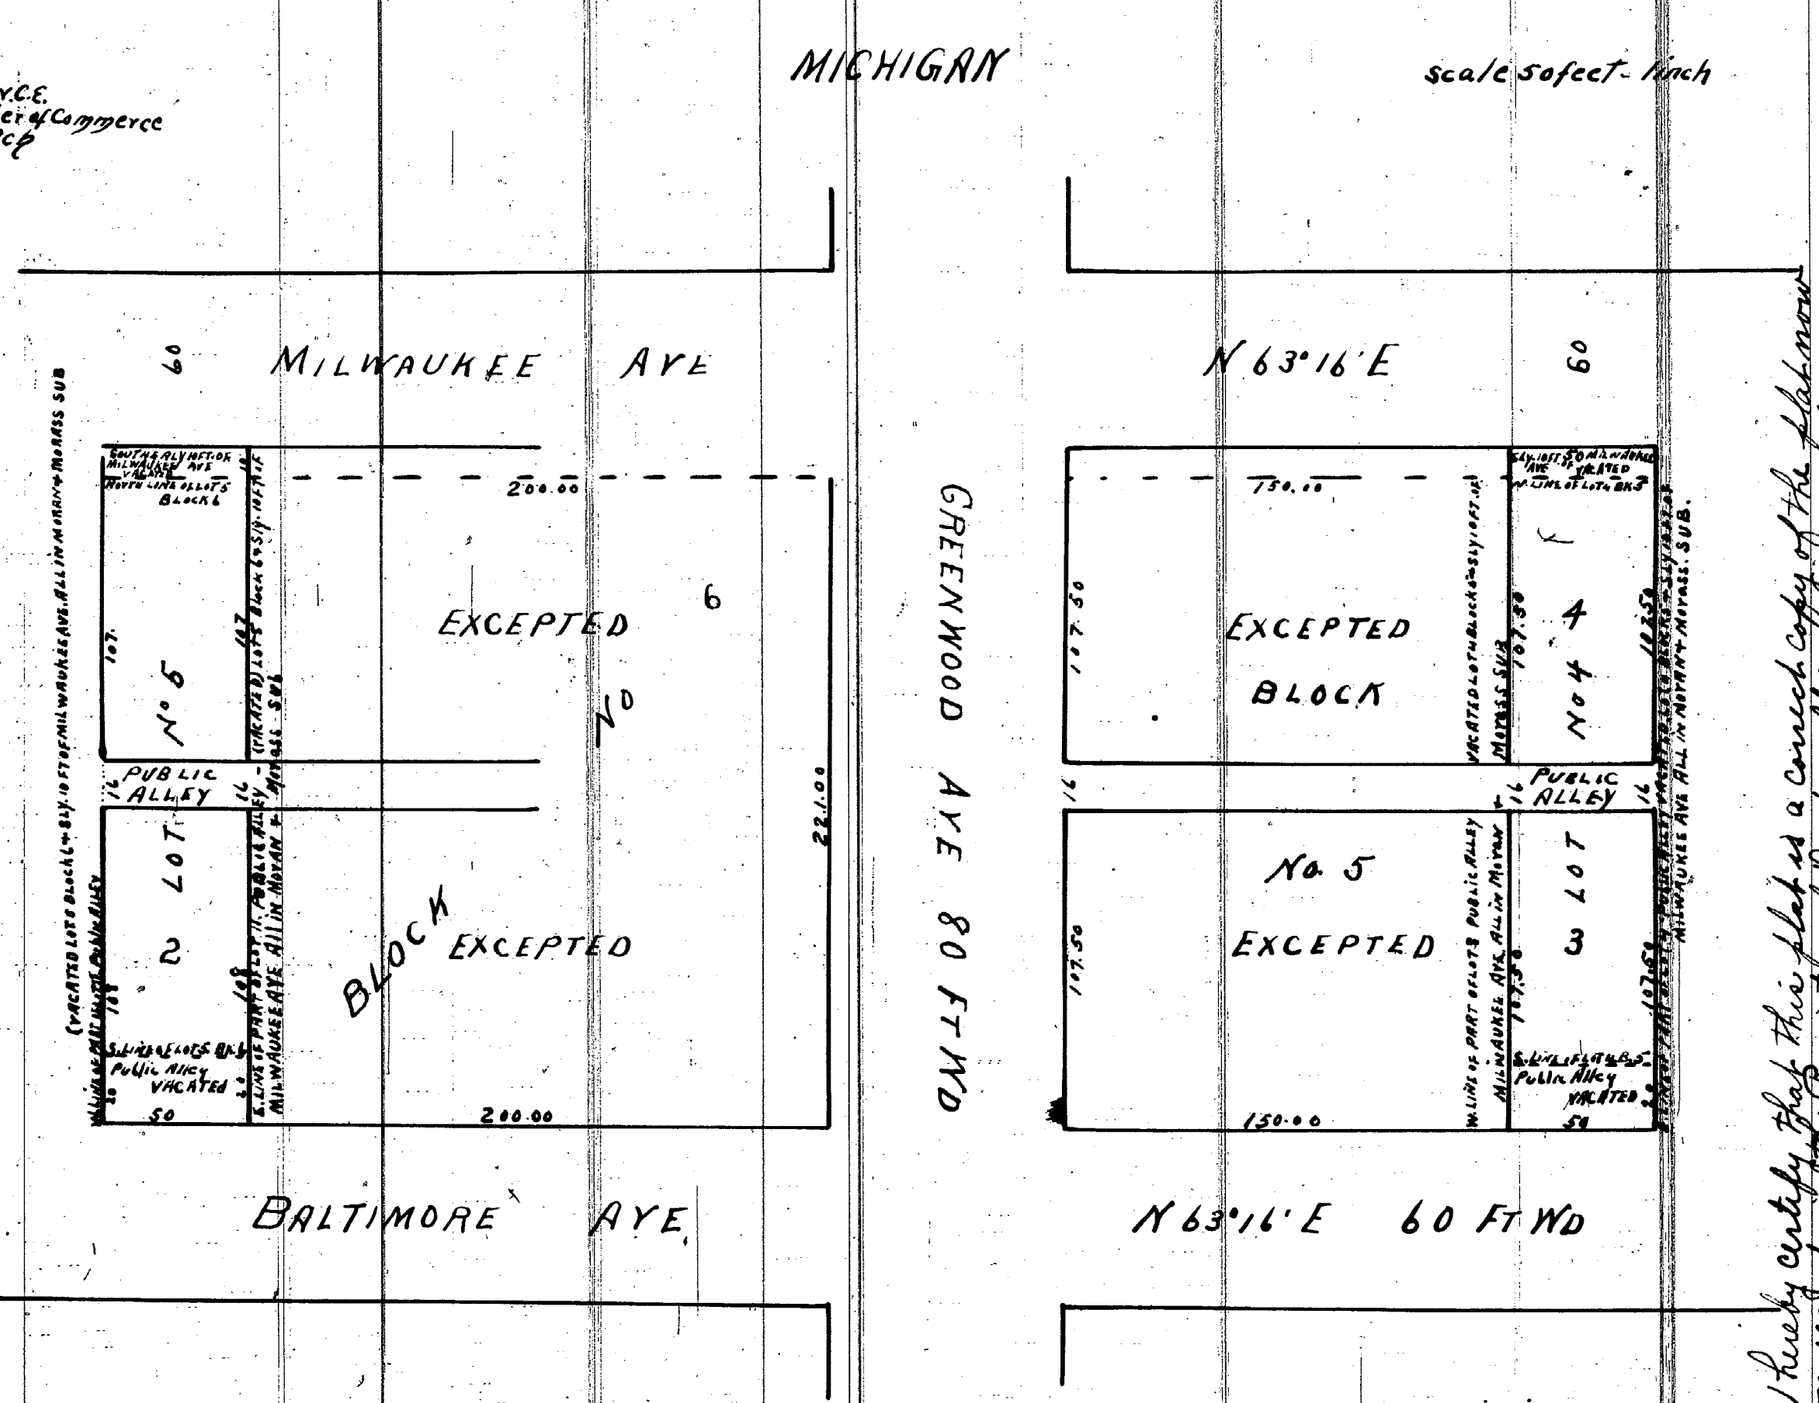

I hereby certify that the above plat is correct and that Monuments consisting of oak stakes 1½ inches square and 15 inches long have been placed in the Ground at all angles in the Boundaries and at the intersection of all Streets or Streets and Alleys as shown on plat by O.

Detroit APRIL 5TH 1897.

Mason L. Brown
Engineer and Surveyor

THE PROPERTY HEREON PLATTED IS DESCRIBED AS FOLLOWS. Lot 5 Block 6 and Lot 4 Block 5 of Moran & Moross Sub of part of Sec's 31 & 36 T1S R11 & 12 E also the Sly. 10 ft of that part of Milwaukee Ave vacated) lying north of and the Public Alley vacated) lying South of said Lot 5 Block 6 and Lot 4 Block 5 also the Ely 50 ft of the Wly 200 ft of the Nly 1 ft of Lot 8 Block 5 and the Wly 50 ft of the Ely 250 ft of the Nly. 1 ft of Lot 11 Block 6 ALL in said Moran & Morass Sub

STATE OF MICHIGAN } ss
COUNTY OF WAYNE

On this the 17th. day of April 1897. before Me a Notary Public in and for said County, personally appeared the above named Henry Jackson & Mollie Jackson (his wife) known to me to be the same persons who executed the above dedication and who acknowledged the same to be their free act and deed

George S Whitney Notary Public
Wayne County Michigan

I hereby certify that this plat is a correct copy of the Lakeman on record in the Register's Office of Deeds, Wayne County, Michigan. The same was compared by me with a tracing made by me from the original plat and found to be a correct copy thereof and of the whole of such original plat and of all endorsements thereon.

Dated this 6th day of January 1911

John B. La Fountain
Clerk and Ex Officio Register of Deeds

KNOW ALL MEN BY THESE PRESENTS. that WE Henry Jackson and Mollie Jackson (his wife) Have caused the land embraced in the above plat to be surveyed, laid out and platted, to be known as Jackson's Subdivision of Lot 5 Block 6 & Lot 4 Block 5 of Moran & Moross Subdivision of part of Sec's 31 & 36 T1S R11 & 12 E & part of the Baker & Forsyth Farms City of Detroit Wayne Co. Michigan, and that the Streets and Alleys shown on said plat are hereby dedicated to the use of the public

Witness our hands and seals this the 17th day of April A. D. Eighteen Hundred and Ninety Seven

In presence of
Geo. Tuggey
T.O. Ray.

Henry Jackson [L.S.]
Mrs Mollie Jackson [L.S.]

APPROVED Feby. 3rd 1898

D.W.H. Moreland
H Kalleen
James McMillan

BOARD OF PUBLIC WORKS
CITY OF DETROIT
WAYNE CO MICH

Examined and Approved
January 24 1898
John F Wilkinson
Deputy Auditor General

Register of Deeds Office } ss
Wayne County

This Instrument was received for record this 14 day of February 1898 at 2. o'clock P.M. and recorded in Liber 21 of Plats on page 15 as proper certificate was furnished in Compliance with Sect 135. of Senate Bill No 199 File 212 Act of 1893

P.C. Bird Dep Register of Deeds.

STATE OF MICHIGAN } ss
County of Wayne

We P.C. Bird Dep Register of Deeds. and Mason L. Brown Surveyor, hereby certify that we have each carefully compared this copy with the original plat of Jackson's Subdivision of Lot 5 Block 6 & Lot 4 Block 5 of Moran & Moross Subdivision of part of Sec's 31 & 36 T1S R11 & 12 E & part of the Baker & Forsyth Farm City of Detroit Wayne Co Michigan and that it is an exact copy thereof and of the whole of such original map or plat

Register of Deeds
Mason L. Brown Surveyor

ClibPDF - www.fastio.com