

# GOODRICH and BURTONS ALLOTMENT

11191

= of North part of 1/4 Section 25-10000 A.T. =

= VILLAGE OF HIGHLAND PARK =

Wayne Co., Michigan


Mason L. Brown

Engineer and Surveyor

Chamber of Commerce-

Detroit Michigan-

Scale = 200 feet per inch

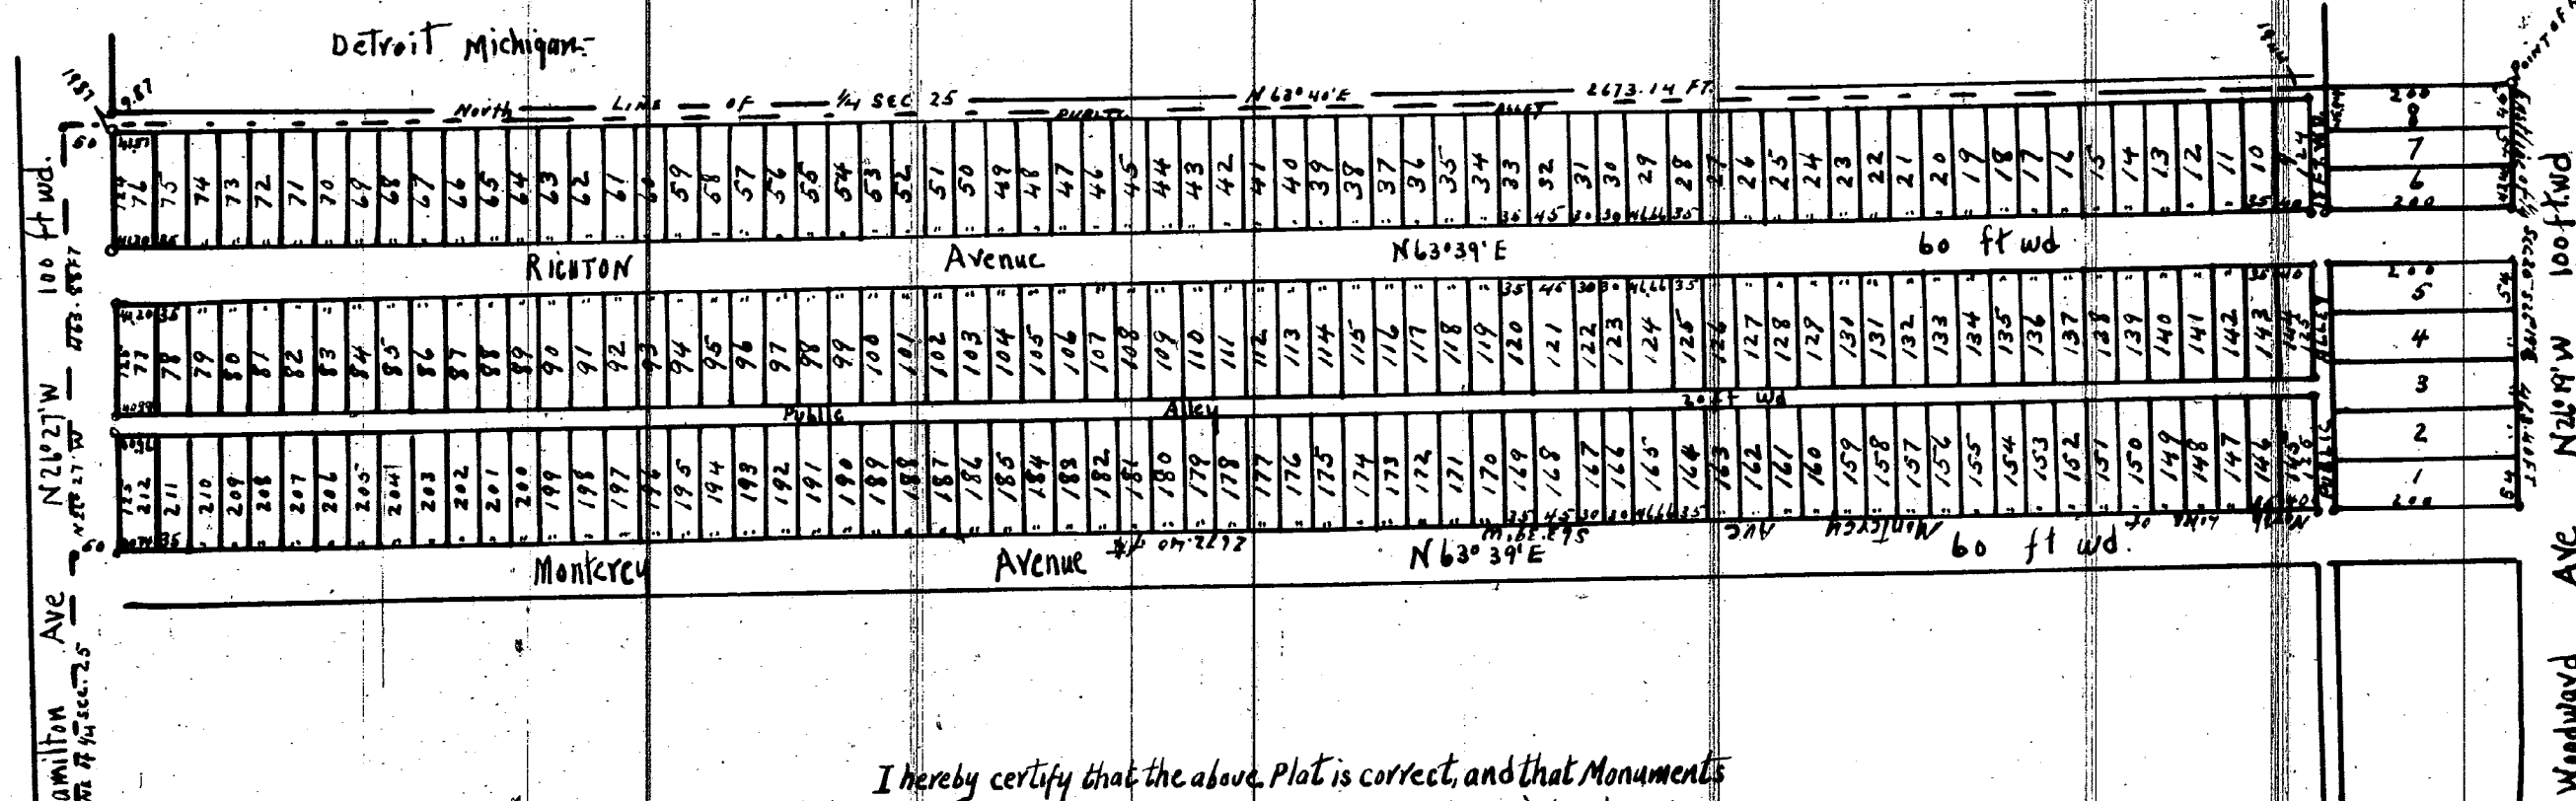

I hereby certify that the above Plat is correct, and that Monuments consisting of Oak Stakes 1 1/4 inches square and 15 inches long have been placed in the Ground at all angles in the Boundaries, and at the intersection of all Streets or Streets and Alleys, as shown on plat by O. Detroit July 7th 1900. Mason L. Brown Engineer and Surveyor

Examined and Approved  
August 11-1900  
John F. Wilkinson  
Deputy Auditor General

KNOW ALL MEN BY THESE PRESENTS, that we John C. Goodrich and Esther A. Goodrich (his wife) Clarence M. Burton and Anna M. Burton (his wife) and Alice G. French, have caused the land embraced in the above plat to be surveyed, laid out and platted to be known as Goodrich and Burton's Allotment of North part of 1/4 Section 25-10000 A.T. Village of Highland Park, Wayne Co. Michigan, and that the Streets and Alleys shown on said plat are hereby dedicated to the use of the public reserving to ourselves the reversion or reversions thereof whenever discontinued by law.

Witness our hands and seals this the Fourth day of August A.D. Nineteen Hundred

In presence of  
Alice Headard  
Charles W. Burton

John C. Goodrich (L.S.)  
Esther A. Goodrich (L.S.)  
Clarence M. Burton (L.S.)  
Anna M. Burton (L.S.)  
Alice G. French (L.S.)

STATE OF MICHIGAN } ss  
County of Wayne }  
On this, the Fourth day of August 1900, before me, a Notary Public in and for said county personally appeared the above named John C. Goodrich and Esther A. Goodrich (his wife) Clarence M. Burton and Anna M. Burton (his wife) and Alice G. French, known to me to be the same persons who executed the above dedication and who acknowledged the same to be their free act and deed.  
Charles W. Burton Notary Public  
Wayne County Michigan

STATE OF MICHIGAN } ss  
County of Wayne }  
We, S.P. Kingsley Register of Deeds, and Mason L. Brown Surveyor, hereby certify that we have each carefully compared this copy with the original plat of Goodrich and Burton's Allotment of North part of 1/4 Section 25-10000 A.T. Village of Highland Park, Wayne Co. Michigan, and that it is an exact copy thereof and of the whole of such original map or plat.  
S.P. Kingsley Register of Deeds  
Mason L. Brown Surveyor

REGISTER of Deeds Office } ss  
Wayne County }  
This instrument was received for record this 7th day of Sept 1900 at 8 15 o'clock A.M. and recorded in Liber 21 of Plats on page 96 as proper certificate was furnished in compliance with Sect 135 of Senate Bill No 199 File 212 Oct 4 1893

S.P. Kingsley REGISTER OF DEEDS

The property hereon platted is described as follows:

Beginning at a stone monument at north east corner of 1/4 Section 25-10000 A.T. Village of Highland Park, Wayne Co. Michigan. Thence along the east line of said 1/4 Section 25 526.19 x 463.40 ft. to a stake at intersection with north line of Monterey Ave as here-tofore laid out. Thence along said north line of Monterey Ave S 62° 29' W 2672.40 ft. to a stake at intersection with west line of 1/4 Section 25. Thence along said west line of 1/4 Section 25 N 21° 21' W 463.88 ft. to an iron monument at north west corner of said 1/4 Section 25. Thence along the north line of said 1/4 Section 25 N 63° 39' E 2672.88 ft. To point of beginning

I hereby certify that this plat is a correct copy of the plat now on record in the Register of Deeds Office being made under the supervision of the Auditor General by tracing the plat on record and affixing thereto a carefully compared copy of the dedication and certificate

Dated this 20th day of Jan'y 1911  
John B. Fairbank  
Clerk and Gen. Dept.