

WELCH BROS. PULASKI BOULEVARD SUB

11193

IN SECTION 29 - T.3 S. R.11 E.

ECORCE

WAYNE CO.

MICHIGAN

MASON L. BROWN

CIVIL ENGINEER AND SURVEYOR

CHAMBER OF COMMERCE

DETROIT MICHIGAN

SCALE 100 FEET TO THE INCH

Description

Being Block 1 - West 1/2 of Block 2 - Block 11 (excepting southerly 310 feet) - West 1/2 of Block 10 excepting southerly 310 feet - all of J.M. Welch's subdivision of part of the Eureka Iron and Steel Works sub. of part of Section 29 - T.3 S. R.11 E. West of D.M. + T.3 R.11 E. Ecorce, Wayne Co. Michigan

I hereby certify that the above Plat is correct, and that Monuments consisting of Oak Stakes 1 1/4 inches square and 15 inches long have been placed in the Ground at all angles in the Boundaries and at the intersection of all Streets or Streets and Alleys, as shown on plat by O.

DETROIT NOV 9 1899
Mason L. Brown
Engineer and Surveyor

STATE OF MICHIGAN } ss
County of Wayne

We S. R. Kingsley
of Deeds and Mason L. Brown

Register

Surveyor


certify that we have each carefully compared this copy with the original plat of Welch Bros. Pulaski Boulevard Sub in Section 29 T.3 S. R.11 E. Ecorce Wayne Co Michigan and that it is an exact copy thereof and of the whole of such original map or plat

S. R. Kingsley
Mason L. Brown

Register of Deeds
Surveyor

I hereby certify that this plat is a correct copy of the plat now on record in the Register of Deeds Office being made under the supervision of the Auditor General by tracing the plat on record and affixing thereto a carefully compared copy of the dedications and certificates

Dated this 19th day of Jan'y. 1911
John B. LaFountain
Clerk Aud. Gen. Dept.

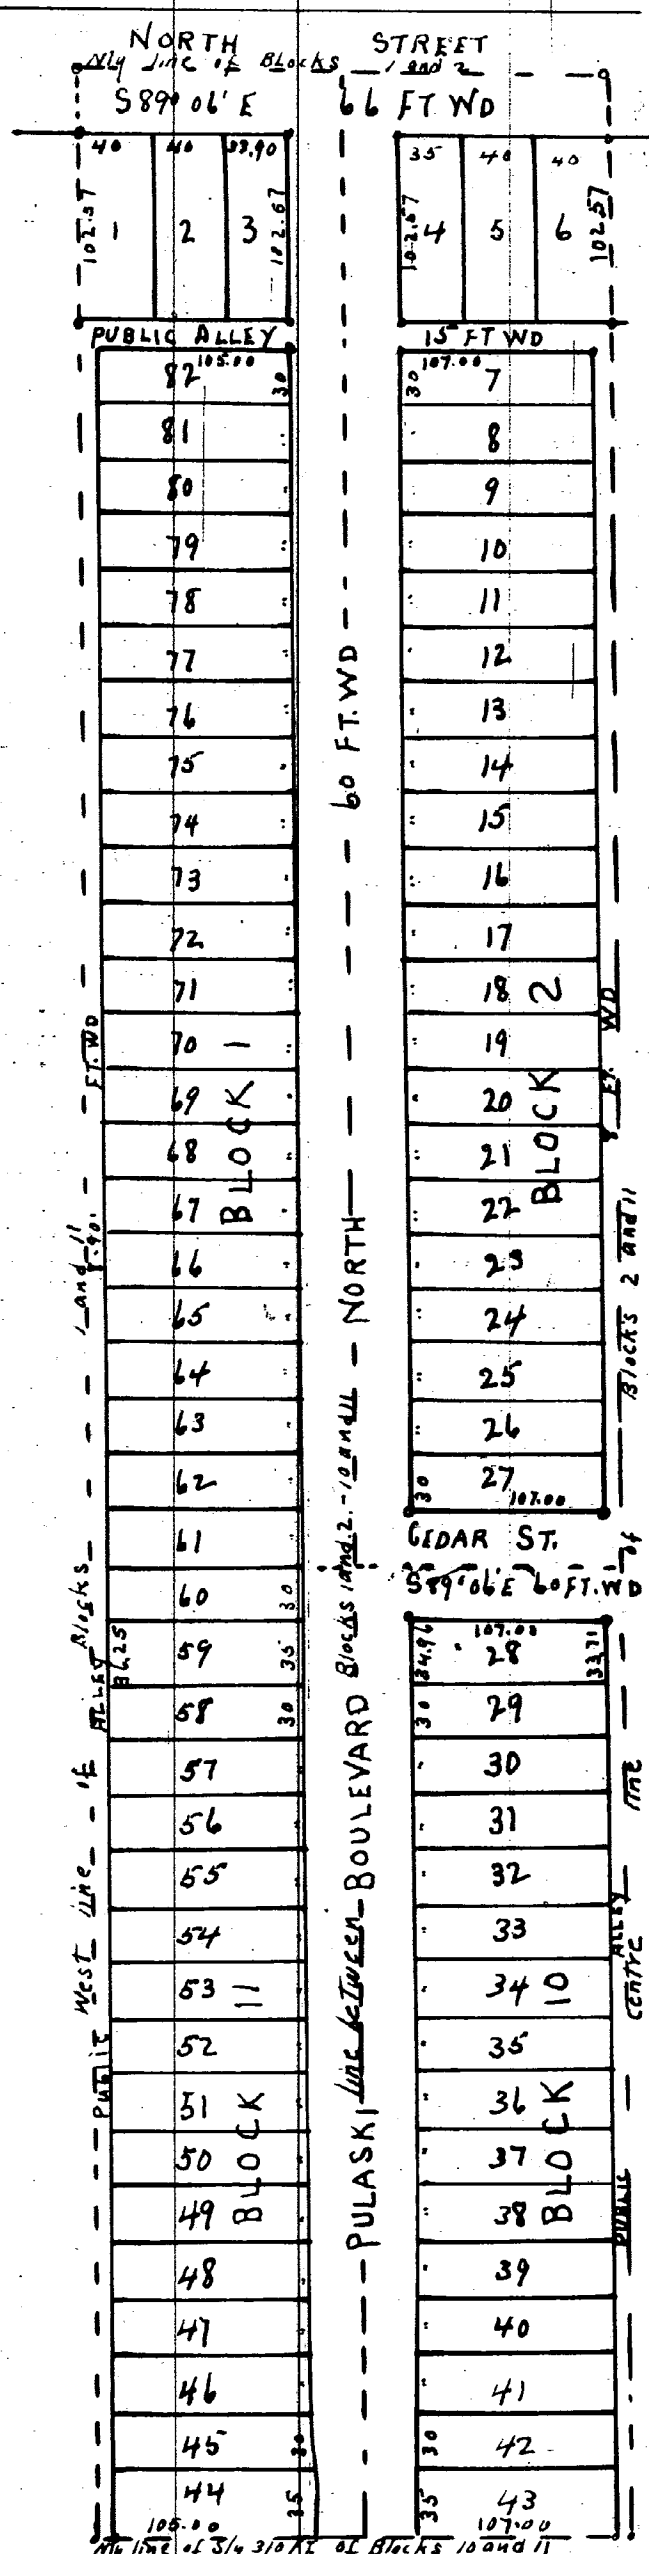

KNOW ALL MEN BY THESE PRESENTS THAT WE
John M. Welch and
Lizzie V. Welch (his wife)
Have caused the land embraced in the above plat to be surveyed, laid out and platted, to be known as Welch Bros. Pulaski Boulevard Sub in Section 29 - T.3 S. R.11 E. Ecorce Wayne Co Michigan, and that the Streets and Alleys shown on said plat are hereby dedicated to the use of the public
Witness our hands and seals this 7th day of December
A.D. Eighteen Hundred and Ninety nine
in presence of
John M. Welch [L.S.]
Lizzie V. Welch [L.S.]
Alice Hagerty

Examined and Approved
Dec. 13. 1899
John F. Wilkinson
Deputy Auditor General

STATE OF MICHIGAN } ss
County of Wayne

On this the 7th day of December 1899, before me, a Notary Public in and for said county personally appeared the above named John M. Welch and Lizzie V. Welch his wife, known to me to be the same persons who executed the above dedication and who acknowledged the same to be their free act and deed.
Thomas H. Welch Notary Public
Wayne County Michigan

Register of Deeds Office } ss
Wayne County
This instrument was received for record this 27th day of December 1899 at 1:40 o'clock P.M. and recorded in Liber 21 of Plats on page 77 as proper certificate was furnished in compliance with Sect 135 of Senate Bill No. 199 File 212. Act of 1893

S. R. Kingsley Register of Deeds