


ATHLETIC ASSOCIATION SUB.
of the northerly 260. ft. of lots 1, 2, 3, 4, 5 of the plat
of the GEO HUNT FARM,
SOUTH OF GRATIOT AVENUE,
CITY OF DETROIT. WAYNE CO.
MICHIGAN.

scale of feet 1 inch

MASON L. BROWN
SURVEYOR
826 + 23 CHAMBERLAIN COMMERCE
DETROIT MICH.

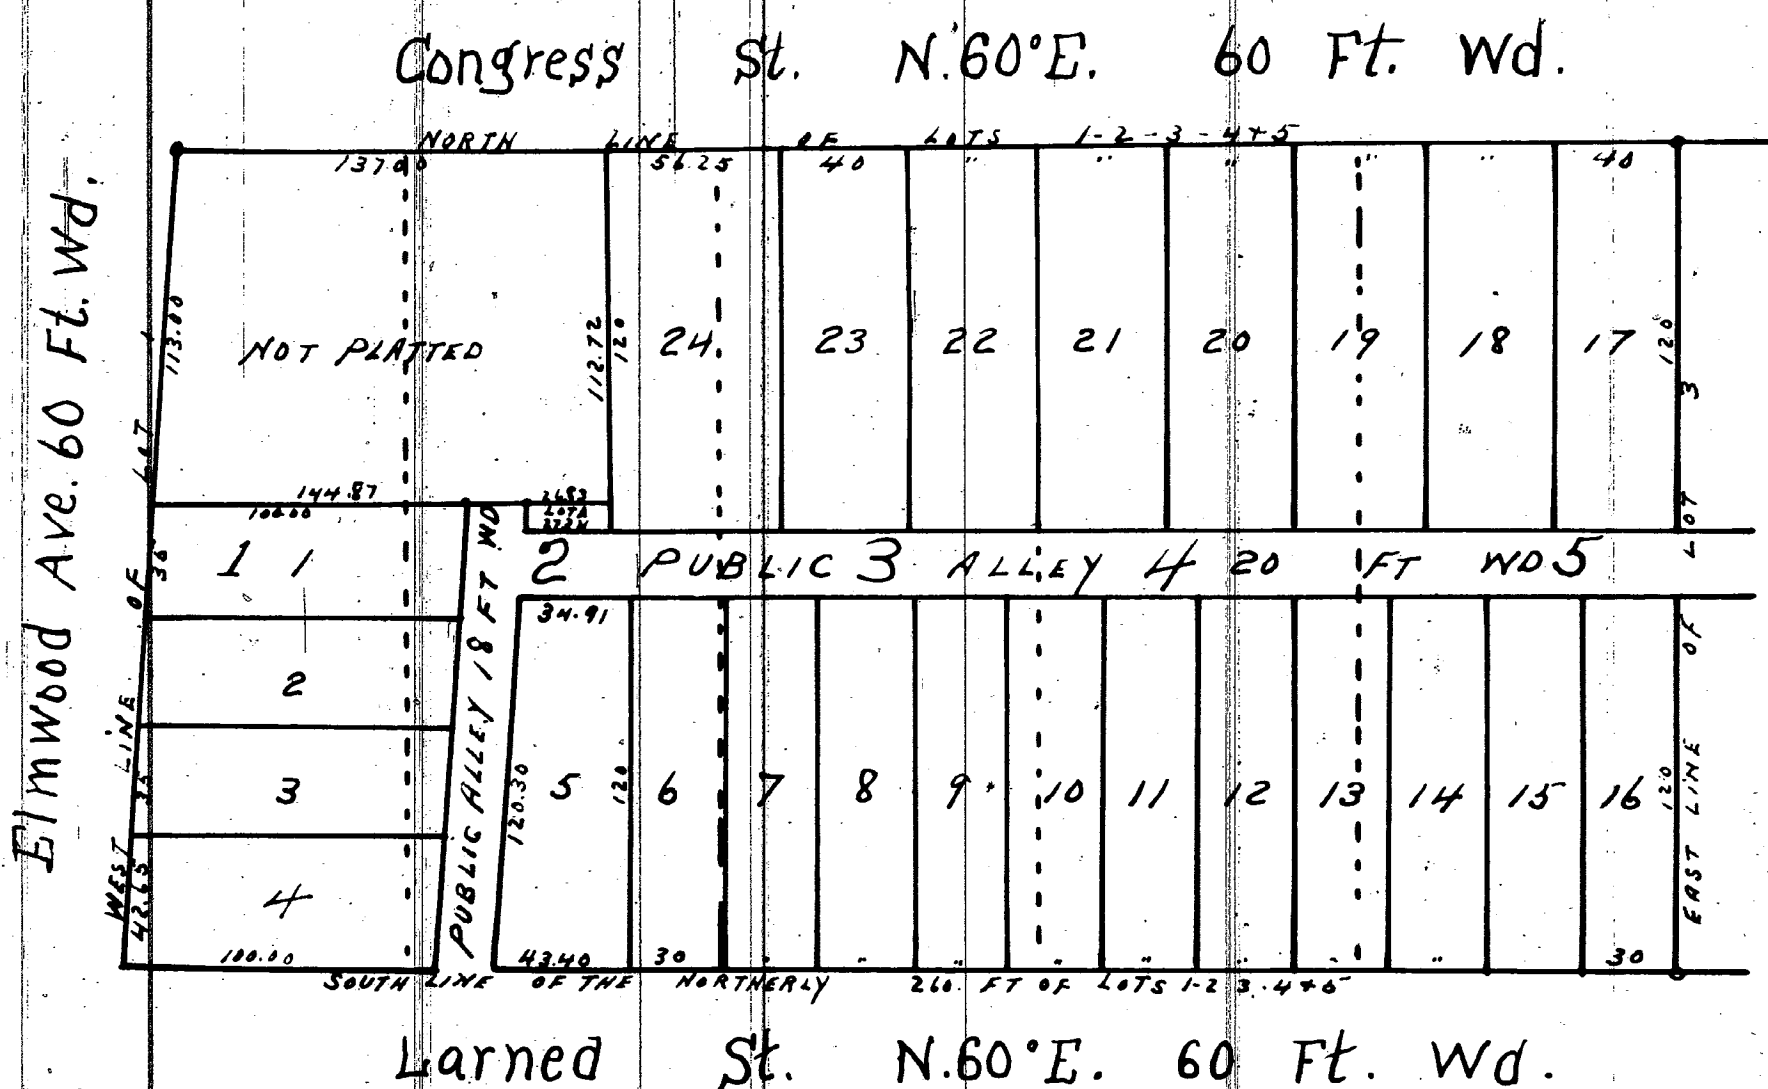

I hereby certify that this plat is a correct copy of the plat
now on record in the Register of Deeds office being made under
the supervision of the Auditor General by tracing the plat
on record and affixing thereto a carefully compared copy of
the dedication and certificates

Dated this 11th day of January 1911
John B. Fairclough
Clerk and Gen. Supt.

Register of Deeds Office } ss
Wayne County
This instrument was received for record this 21
day of March 1899 at 10:50
o'clock A.M. and recorded in Liber 21
of Plats on page 46 as proper certificate was
furnished in compliance with Sect 135 of
Senate Bill No 199 File 212 Act of 1899

S. R. Kingsley REGISTER OF DEEDS

I hereby certify that the above plat is correct, and that Monuments
consisting of Oak Stakes 1/4 inches square and 15 inches long have
been placed in the ground at all angles in the boundaries and at the
intersection of all streets or streets and alleys as shown on plat by O
Detroit April 12 1898
Mason L. Brown
Engineer and Surveyor

KNOW ALL MEN BY THESE PRESENTS that the Union Trust
Company a corporation created and existing under the laws of the
State of Michigan of Detroit Wayne County Michigan
has caused the land embraced in the above plat to be surveyed, laid
out and plotted to be known as THE ATHLETIC ASSOCIATION SUB OF THE NORTHERLY 260 FT OF LOTS
1-5 OF THE PLAT OF THE GEO. HUNT FARM
SOUTH OF GRATIOT AVENUE CITY OF DETROIT WAYNE CO. Michigan, and that the streets and
alleys shown on said plat are hereby dedicated to the use of the public
In witness whereof the said Union Trust Company has caused these presents to be subscribed by its
Vice President or Secretary and its corporate seal affixed the twelfth day of April
A. D. Eighteen Hundred and Ninety eight

In presence of
Arch. D. M. Kama
Gerald J. Meehan
Union Trust Company [L.S.]
N. C. McMullan Vice Pres [L.S.]
Ellwood Hance Secty.

APPROVED
D. W. H. Moreland
James McMillan

BOARD OF PUBLIC WORKS
CITY OF DETROIT
WAYNE CO. MICHIGAN

Examined and Approved
April 25 - 1898
John F. Wilkinson
Deputy Auditor General

STATE OF MICHIGAN } ss
COUNTY OF WAYNE

On this the twelfth day of April 1898 before
me a Notary Public in and for said county, personally appeared the
above named N. C. McMullan Pres. & Ellwood Hance Secretary of the
Union Trust Company of Detroit Wayne County Michigan
known to me to be the same persons who executed the above dedication
and who acknowledged the same to be their free act and deed as President & Secretary respectively of
the said Company & that they were duly authorized to execute the same in its behalf.
Gerald J. Meehan Notary Public
WAYNE County Michigan

STATE OF MICHIGAN } ss
COUNTY OF WAYNE

We S. R. Kingsley Register
of Deeds and MASON L. BROWN Surveyor hereby
certify that we have each carefully compared this copy with the original
THE ATHLETIC ASSOCIATION SUB OF THE NORTHERLY 260 FT OF LOTS 1-5
of the PLAT OF THE GEO. HUNT FARM SOUTH OF GRATIOT AVENUE
CITY OF DETROIT WAYNE CO. Michigan and that it is an exact copy thereof and of
the whole of such original map or plat

S. R. Kingsley Register of Deeds.
Mason L. Brown Surveyor.