11200

THE MIMNAUGH SUBDIVISION
OF THE WEST ½ OF LOTS 14-15,
¼ SECTION 46, 10000 A.T.
CITY OF DETROIT WAYNE CO.,
MICHIGAN.

Scale 60 feet to an Inch

Mason L Brown
Civil Engineer + Surveyor
820-1-2-3. Chamber of Commerce
Detroit Michigan

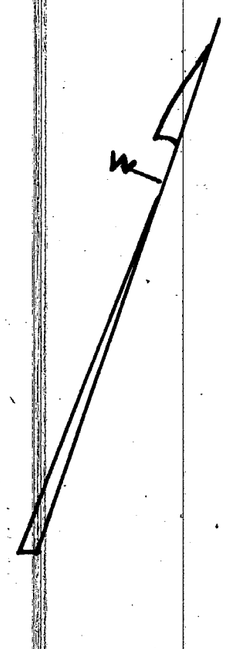

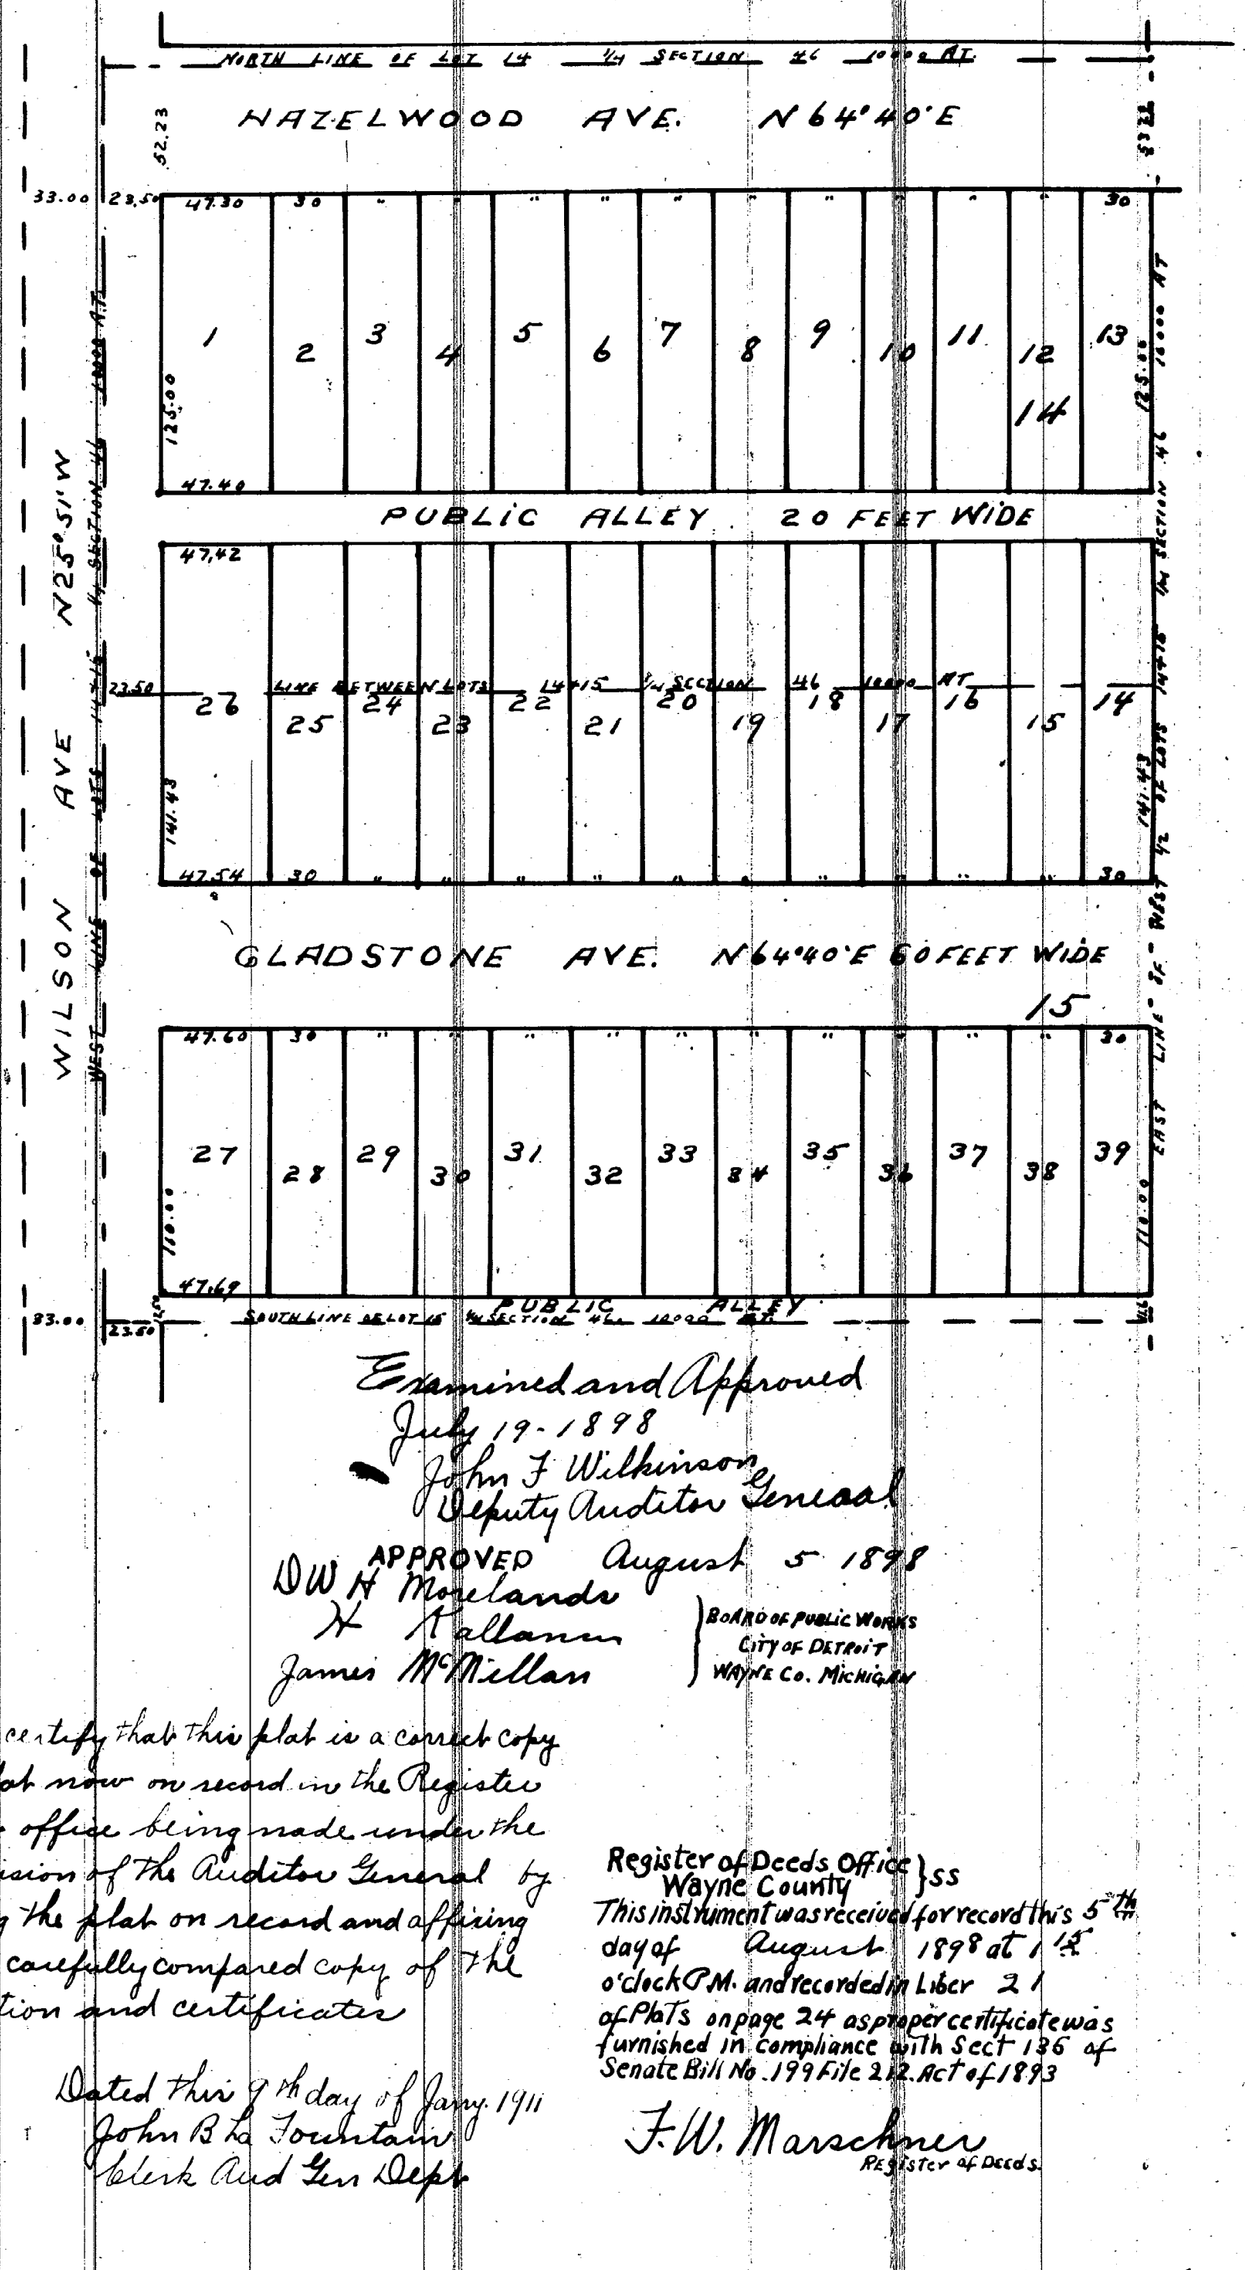

I hereby certify that the above Plat is correct and that Monuments consisting of Oak Stakes 1¼ inches square and 15 inches long have been placed in the Ground at all angles in the Boundaries, and at the intersection of all Streets or Streets and Alleys. as shown on plat by O.

Detroit July 5th 1898.
Mason L. Brown
Engineer and Surveyor.

KNOW ALL MEN BY THESE PRESENTS, that
Elizabeth Jeffreys.

Have caused the land embraced in the above plat to be surveyed laid out and platted, to be known as The Mimnaugh Subd. of the west½ of Lot 14+15 ¼ Sec 46 10000 AT City of Detroit Wayne Co. Michigan, and that the Streets and Alleys shown on said plat are hereby dedicated to the use of the public

Witness my hand and seal this the sixth day of July A. D Eighteen Hundred and Ninety eight

In presence of
Robt. Young
Mason L. Brown

Elizabeth Jeffreys [L.S.]

STATE OF MICHIGAN } ss
COUNTY OF Wayne }

On this the sixth day of July 1898. before me. a Notary Public in and for said county personally appeared the above named Elizabeth Jeffreys

known to me to be the same person who executed the above dedication and who acknowledged the same to be her free act and deed

Robert Young Notary Public
Wayne County, Michigan

STATE OF MICHIGAN } ss
County of Wayne }

We F.W. Marschner Register of Deeds and Mason L. Brown Surveyor. hereby certify that we have each carefully compared this copy with the original plat of the Mimnaugh Subd. of the west½ of lots 14-15-¼ Sec. 46. 10000 AT City of Detroit Wayne County Michigan and that it is an exact copy thereof and of the whole of such original map or plat

F W Marschner Register of Deeds
Mason L Brown Surveyor.

Examined and Approved
July 19-1898
John F Wilkinson
Deputy Auditor General.

APPROVED August 5 1898
D W H Moelander
H Fallanen
James McMillan
BOARD OF PUBLIC WORKS
CITY OF DETROIT
WAYNE CO. MICHIGAN

I hereby certify that this plat is a correct copy of the plat now on record in the Register of Deeds office being made under the supervision of the Auditor General by tracing the plat on record and affixing thereto a carefully compared copy of the dedication and certificates

Dated this 9th day of Janv. 1911
John B La Fountain
Clerk And Gen Dept

Register of Deeds Office } ss
Wayne County

This instrument was received for record this 5th day of August 1898 at 1 15 o'clock P.M. and recorded in Liber 21 of Plats on page 24 as proper certificate was furnished in compliance with Sect 136 of Senate Bill No. 199 File 212. Act of 1893

F. W. Marschner
Register of Deeds.

ClibPDF - www.fastio.com