


CHAS BEWICK'S SUBN
OF THE SUBDIVISION OF LOTS 82, 83 AND 84.
"VAN DYKE FARM."
DETROIT, WAYNE COUNTY, MICHIGAN

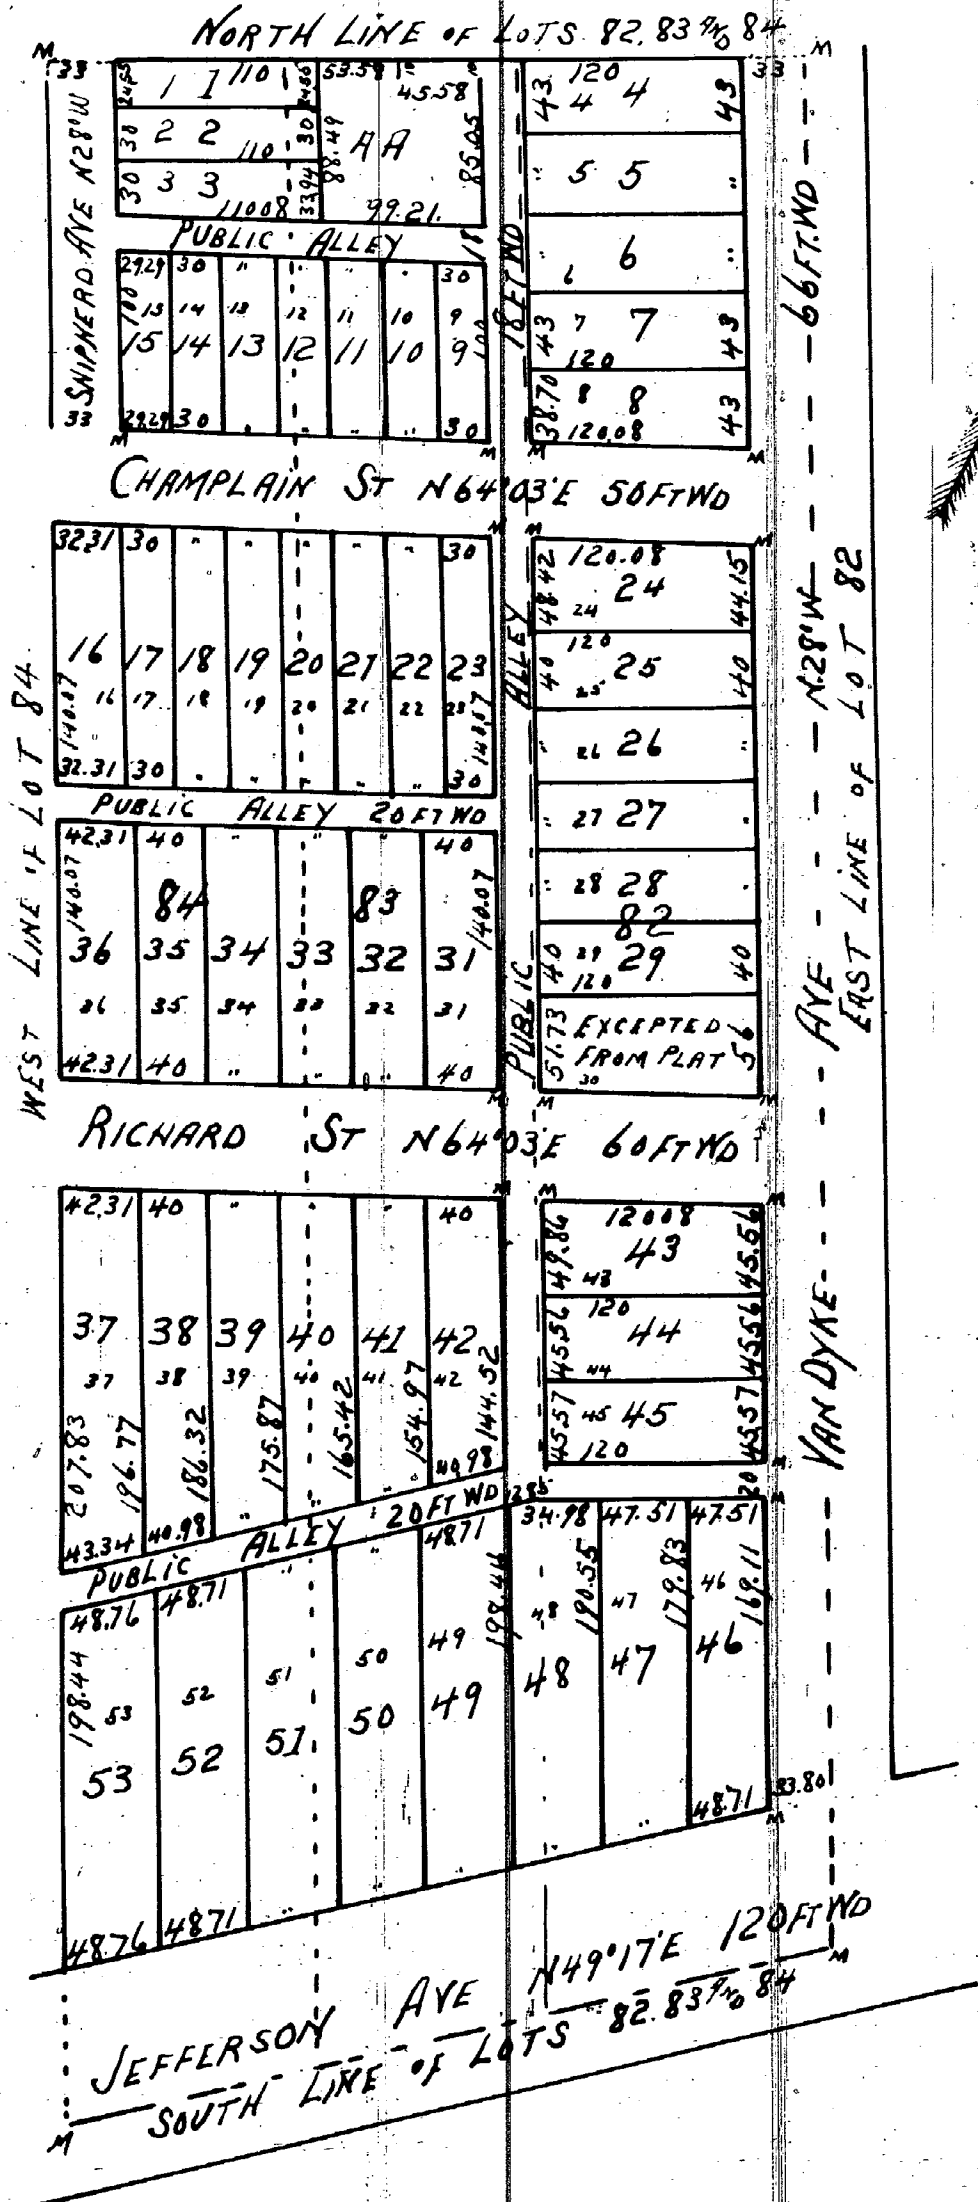

SCALE: 1 INCH = 100 FEET

Know all men by these presents That Charles Bewick and Emily Bewick, his wife of Detroit Wayne County Michigan hereby dedicate to the public the perpetual use of the streets and alleys as represented on the annexed plat of Chas Bewicks Subn of the subdivisions of Lots 82, 83 and 84 Van Dyke Farm Detroit Wayne County Michigan Witness their hands and seals This 7th day of February A.D. 1899

In presence of
Edwin Jerome
Carrie Shott

Charles Bewick LS
Emily Bewick LS

State of Michigan } ss
County of Wayne

On this 7th day of February A.D. 1899 before me the subscriber a Notary Public in and for said county personally appeared the above named Charles Bewick and Emily Bewick his wife to me known to be the persons described who executed the above instrument and acknowledged the same to be their free act and deed

Edwin Jerome
Notary Public
Wayne Co
Michigan

Examined and Approved
Feb 11 1899
John F. Wilkinson
Deputy Auditor General
State of Michigan } ss
County of Wayne

We W.S. Ireland Deputy Register of Deeds and Edwin Jerome Surveyor hereby certify that we have each carefully compared this copy with the original plat of Chas Bewick of the Subdivision of Lots 82, 83 and 84 Van Dyke Farm Detroit Wayne County Michigan and that it is an exact copy thereof and of the whole of said original plat

W.S. Ireland
Deputy Register of Deeds
Edwin Jerome Surveyor

I hereby certify that the plat hereon delineated is correct and that permanent monuments consisting of oak stakes have been planted at points marked thus 'M' as thereon shown at all angles in the boundaries of the land platted and at all intersections of streets or streets and alleys

Edwin Jerome
Surveyor

APPROVED Feb 27 1899

BOARD OF
PUBLIC WORKS
H.W. Moreland
H. Hallena
James McMillan

I hereby certify that this plat is a correct copy of the plat now on record in the Register of Deeds office being made under the supervision of the Auditor General by tracing the plat on record and affixing thereto a carefully compared copy of the dedication and certificate

Dated this 11th day of Jan'y 1911
John B. Fountain
Clerk Aud. Gen. Dept

Register of Deeds Office } ss
Wayne County
This instrument was received for record this 28 day of February 1899 at 11 o'clock A.M. and recorded in Liber 21 of Plats on page 39 as proper certificate was furnished in compliance with Sect. 135 of Senate Bill No 199 File 212 Act of 1893

W.S. Ireland
Deputy REGISTER OF DEEDS