

Register of Deeds Office }
Wayne County }
This instrument was received for record this 25
day of September 1899 at 10.45
o'clock A.M. and recorded in Liber 21
of Plats on page 57 as proper certificate was
furnished in compliance with Sec. 135 of
Senate Bill No. 199 File 212 Act of 1893

S.P. Kingsley
REGISTER OF DEEDS

MASON L. BROWN
CIVIL ENGINEER & SURVEYOR
820 23 CHAMBER OF COMMERCE
DETROIT MICHIGAN

HEINER & GRAHAM'S

SUBDIVISION OF OUT LOT 87
P.C. 563 J B CAMPAU FARM

CITY OF DETROIT WAYNE CO.
MICHIGAN

SCALE 60 FEET PER INCH

I hereby certify that this plat is a
correct copy of the plat now on
record in the Register of Deeds
office being made under the
supervision of the Auditor
General by tracing the plat on
record and affixing thereto a
carefully compared copy of the
dedication and certificates

Dated this 13th day of Jan'y 1911
J B La Fontaine
Clerk and Gen. Dept.

I hereby certify that the above plat is correct, and that the monuments
consisting of Oak stakes 1/4 inches square and 15 inches long have
been placed in the ground at all angles in the boundaries and at the
intersection of all streets or streets and alleys, as shown in plat No. 1
of 1899
Detroit July 15th
Mason L. Brown
Engineer and Surveyor.


Examined and Approved

Aug 5-1899

John J. Wilkinson

Deputy Auditor General

SCOTTEN AVE N 28° 05' W 66 FT. WD.

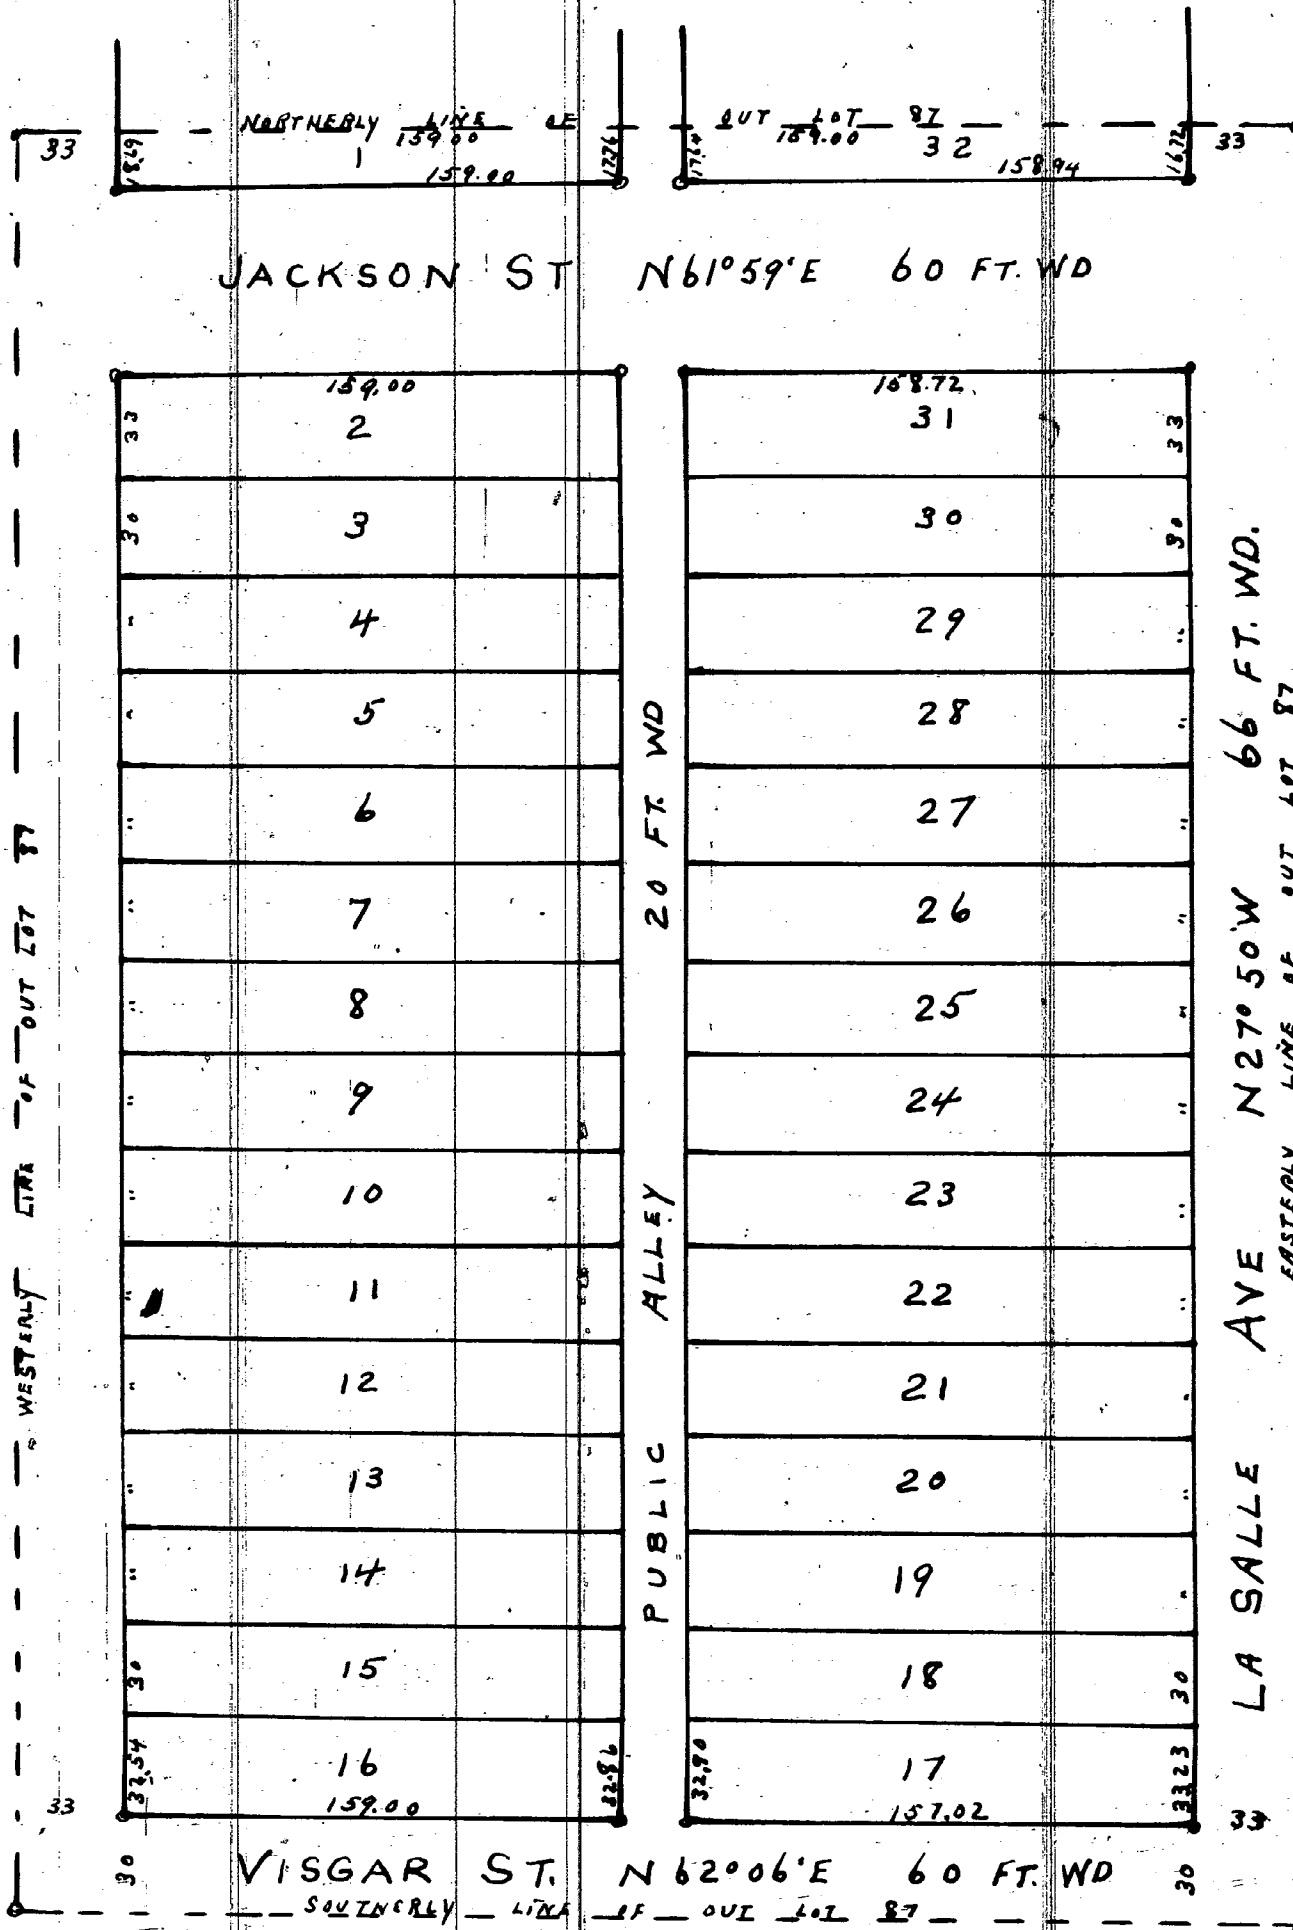

STATE OF MICHIGAN }
County of Wayne }
We S.P. Kingsley
of Deeds and Map in & Brown
Surveyor hereby
certify that we have each carefully compared this copy with the original
plat of Heiner & Graham's Subdiv. of Out Lot 87, P.C. 563, J.B. Campau Farm
City of Detroit Wayne Co. Michigan and that it is an exact copy thereof and of
the whole of such original map or plat

Register
Surveyor

Register of Deeds
Surveyor

Mason L. Brown
Engineer and Surveyor

KNOW ALL MEN BY THESE PRESENTS, that we, Royal Young Graham
Sarah J. Graham his wife and Helen G. Heiner widow Gordon G. Heiner & Elizabeth Kent Heiner
have caused the land embraced in the above plat to be surveyed, laid
out and platted, to be known as Heiner & Graham's Subdiv. of Out Lot 87
P.C. 563 J.B. Campau Farm City of Detroit, Co. Michigan and that the streets and
alleys shown on said plat are hereby dedicated to the use of the public
Witness our hands and seals this the eighteenth day of July
A.D. Eighteen Hundred and Ninety nine.

In presence of
Richard C. Ellis } Loyal Young Graham [L.S.]
S.J. Glenn } Sarah J. Graham [L.S.]
as to Royal Young Graham and Sarah J. Graham
Helen G. Heiner [L.S.]
as to Helen G. Heiner
Edith M.J. Heiner & Robert G.B. Heiner [L.S.]
Robert G.B. Heiner & William Thompson Heiner
Gordon G. Heiner [L.S.]
Elizabeth Kent Heiner [L.S.]


STATE OF Pennsylvania }
County of Philadelphia }
ON this the eighteenth day of July 1899, before
me a Notary Public in and for said county, personally appeared the
above named Royal Young Graham and Sarah J.
Graham his wife
known to me to be the same persons who executed the above dedication
and who acknowledged the same to be their free act and deed
Richard C. Ellis Notary Public
Philadelphia County Pennsylvania



District of Columbia }
City of Washington }
ON this the 19th day of July 1899, before
me a Notary Public in and for said district personally appeared the
above named Helen G. Heiner widow Edith M.J. Heiner and
Robert G.B. Heiner unmarried heirs at law of Robert G. Heiner deceased
known to me to be the same persons who executed the above dedication
and who acknowledged the same to be their free act and deed
S.P. Brown Notary Public
D.C.



STATE OF Kansas }
County of Geary }
ON this the 22nd day of July 1899, before
me a Notary Public in and for said county, personally appeared the
above named Gordon G. Heiner and of the heirs at law
of Robert G. Heiner deceased
known to me to be the same persons who executed the above dedication
and who acknowledged the same to be their free act and deed
Chas H. Manley Notary Public
Geary County Kansas
Com. exp Apr 9-1902

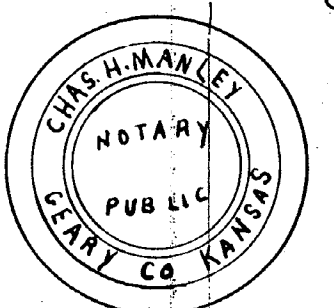

APPROVED Sept 20th 1899
J.W.H. Moreland
Attest
James McMillan
BOARD OF PUBLIC WORKS
CITY OF DETROIT
WAYNE CO. MICHIGAN