


Register of Deeds Office } ss
Wayne County
This instrument was received for record this 15
day of August 1899 at 2
o'clock PM and recorded in Liber 21
of Plate on page 50 as proper certificate was
furnished in compliance with Sec 136 of
Senate Bill No 179 File 212 H.T.F. 1895

J.R. Kingsley, Register
of Deeds

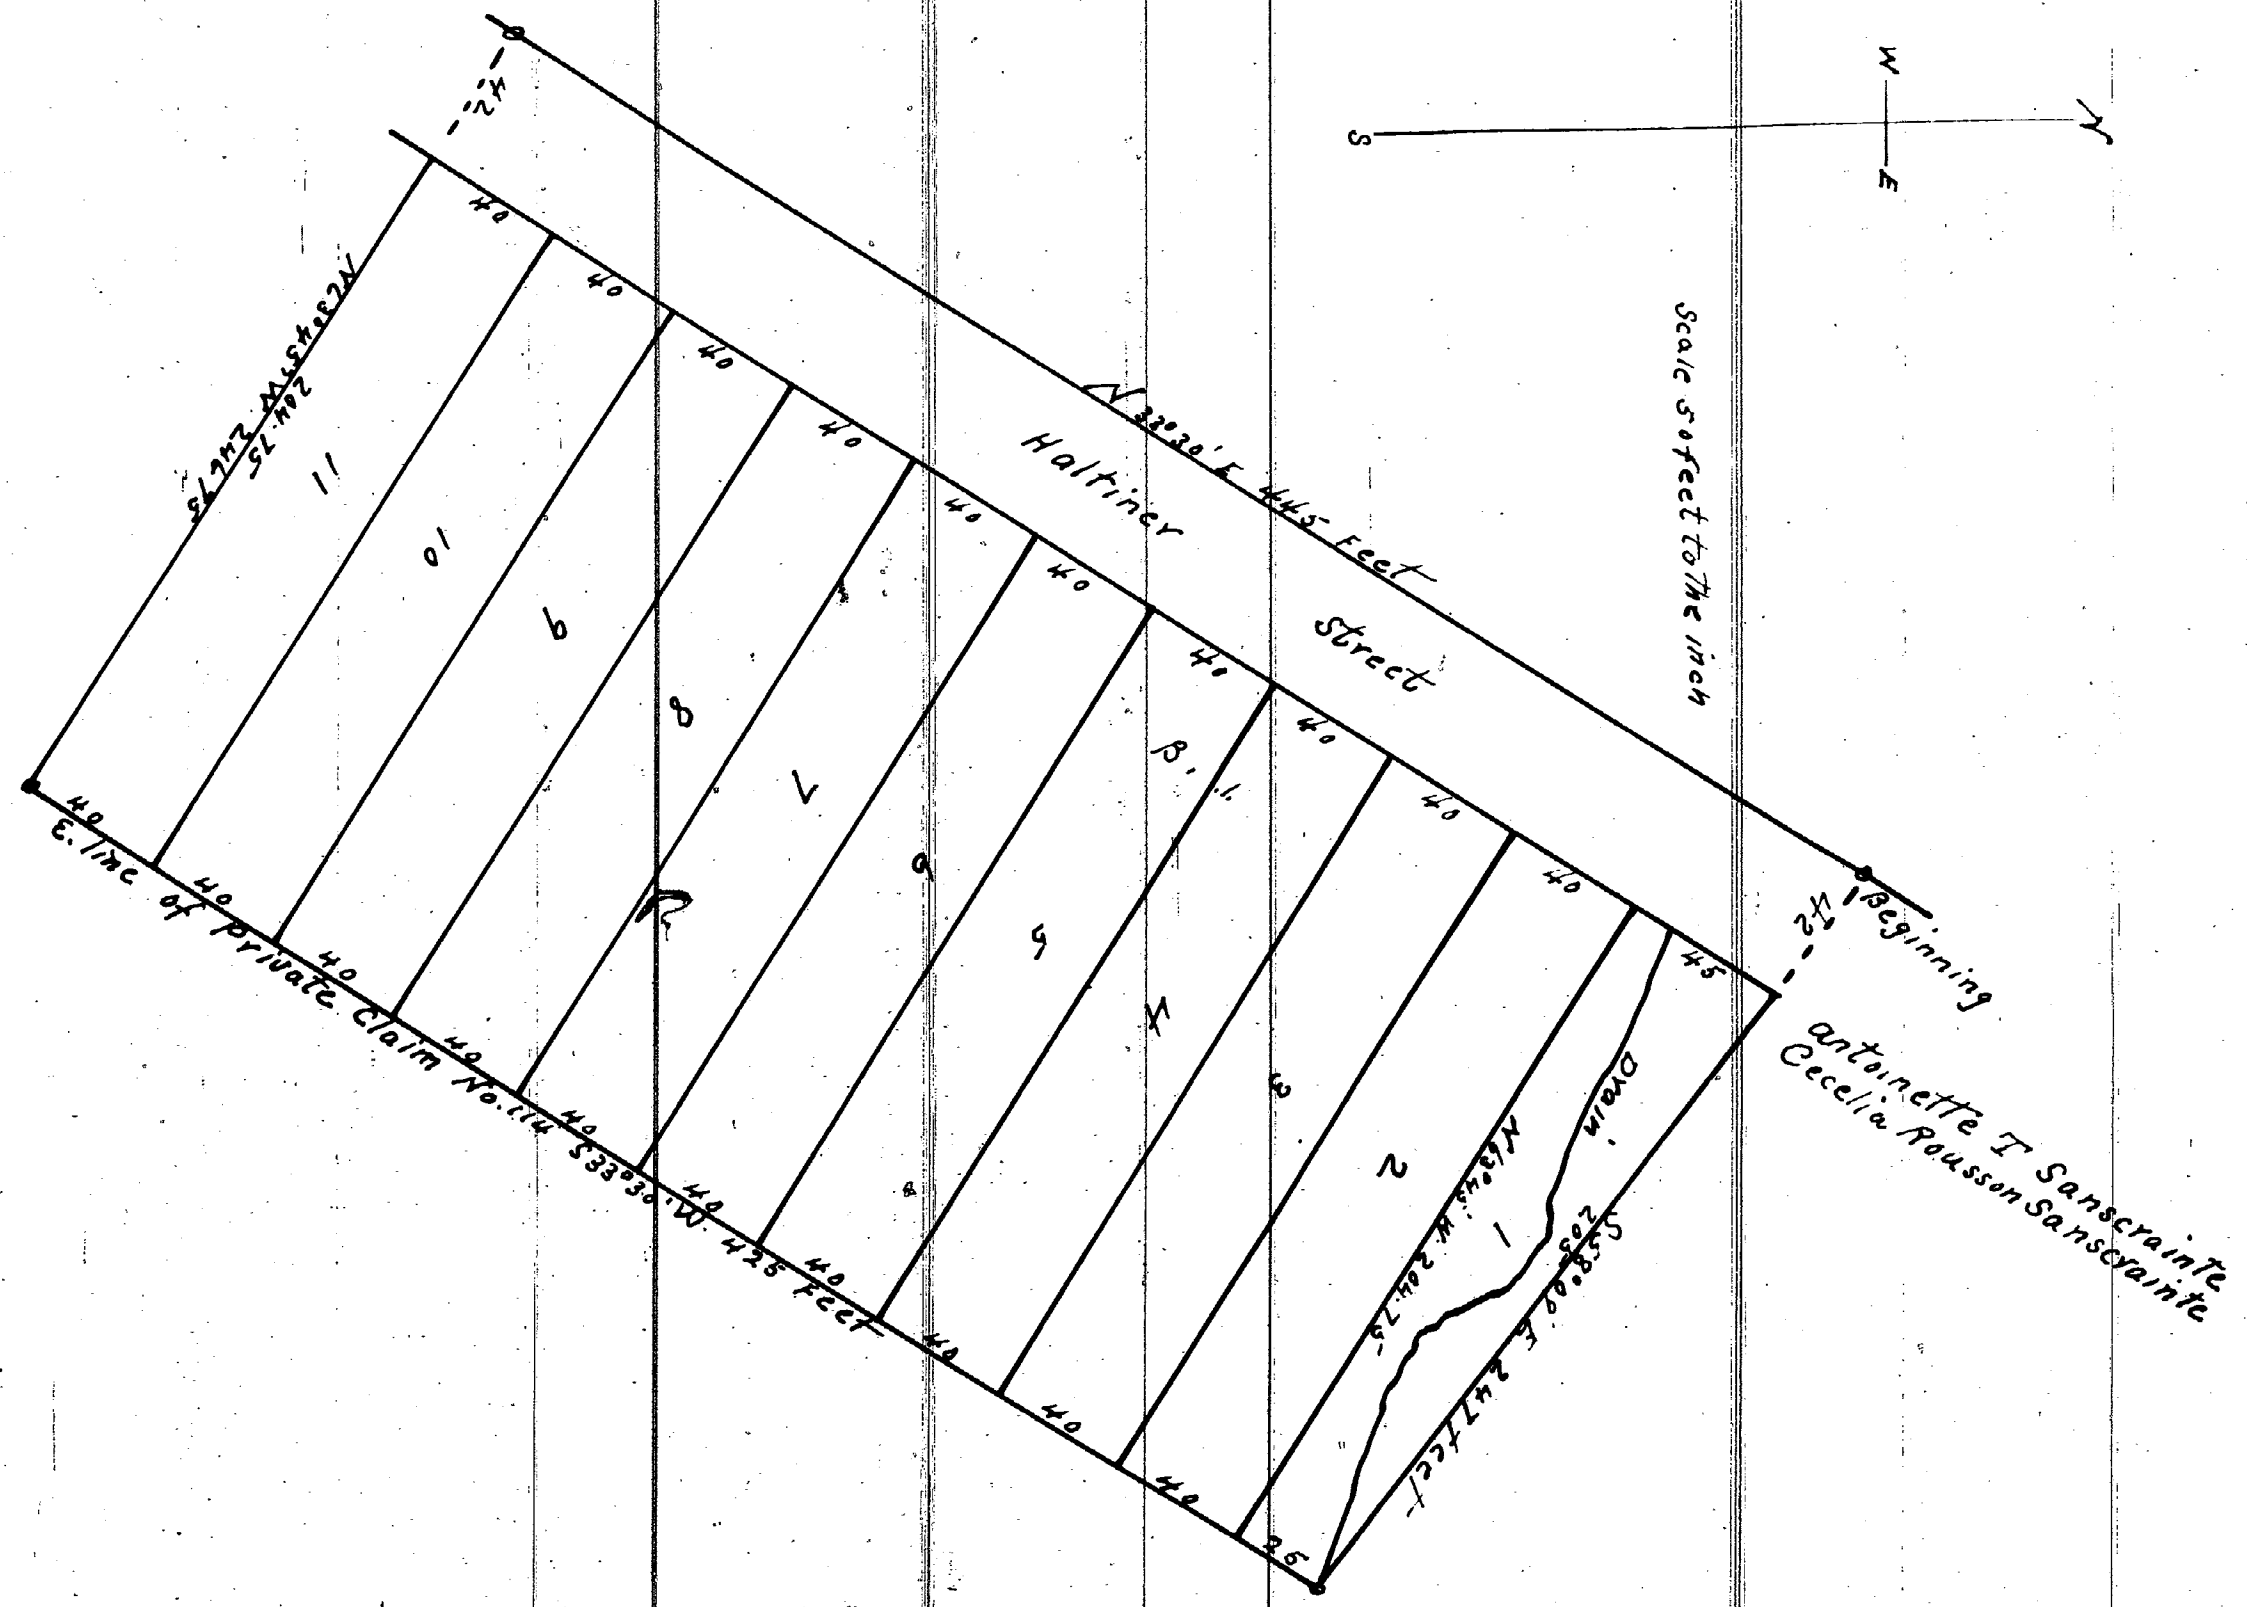

Know all men by these presents, that I Charles Meyer as proprietor and Emile Meyer his wife have caused to be made the accompanying map or plat of Meyer's subdivision of a portion of land lying south of a tract owned by Antoinette J. Sanscrainte and Cecelia Roussin Sanscrainte west of the east line of Private Claim No. 114, in the Township of Cass, Wayne County, Michigan, known and described as follows to wit: Beginning at a stake standing on the line of the west line of Halter Street a few feet west of the street, thence south by the line of the said Halter Street to a stake standing on the east line of Private Claim No. 114, thence along said east line south thirty, three degrees thirty minutes and forty five feet to a stake standing on said line thence north thirty three degrees thirty minutes east four hundred and forty five feet to the place of beginning containing 2.53 acres and I do hereby dedicate to the public the tract as shown on the map, subject to any future and superior claims and reservations of the owner and abuttor thereof of whom no claim is made by law.

In presence of
Herman Meyer
E. Goodell
State of Michigan ss. On this 31st day of July 1899 before me a Notary Public in and for the County of Wayne personally appeared Charles Meyer and Emile Meyer both of the said Charles Meyer to me known to be the persons decided in and who executed this instrument and acknowledged the same to be their free act and deed.

Witness our hands and seals this 31st day of July 1899
Carl Meyer
Emile Meyer
E. J. Goodell, Notary Public, Wayne Co. Mich.

Charles Meyer's subdivision of a tract owned by Antoinette J. Sanscrainte and Cecelia Roussin Sanscrainte and west of the east line of Private Claim No. 114
I hereby certify that the above delineated is a correct one and that permanent monuments have been placed at all angles in the foundation of the land plotted, and at all intersections of streets or ditches and also at shown there on at points marked on the monument as of E. J. Goodell as shown and attested.

State of Michigan ss. We J.R. Kingsley Register of Deeds and E. J. Goodell Surveyor for the County of Wayne do hereby certify that we have each separately compared this copy with the original plat of Charles Meyer's subdivision of a portion of land lying south of a tract owned by Antoinette J. Sanscrainte and Cecelia Roussin Sanscrainte and west of the east line of Private Claim No. 114, and that it is an exact copy true of and of the whole of such original map as that.
J.R. Kingsley Register of Deeds
E. J. Goodell, Surveyor
I hereby certify that this plat is a correct copy of the plat now on record in the Register of Deeds of this being made under the supervision of the Auditor General by tracing the plat on record and affixing thereto a carefully compared copy of the dedication and certificate.
Dated this 27th day of January 1911
John B. Ferguson
Clerk and Ex. Off.