

"SALLIOTTE HOMESTEAD, SUBDIVISION OF PART OF PRIVATE CLAIMS 226496.

ECORCE

WAYNE CO., MICH


SEPT. 1898.

Register of Deeds Office } ss
Wayne County
This instrument was received for record this 8
day of July 1899 at 2
o'clock P.M. and recorded in Liber 21
of deeds on page 47 as proper certificate was
furnished in compliance with Sect 136. of
Senate Bill No 199 File 212 Act of 1893

S.P. Kingsley
REGISTER OF DEEDS

MASON L BROWN
CIVIL ENGINEER & SURVEYOR
821-22-23 CHAMBER OF COMMERCE
DETROIT, MICHIGAN

Scale 100 ft per Inch

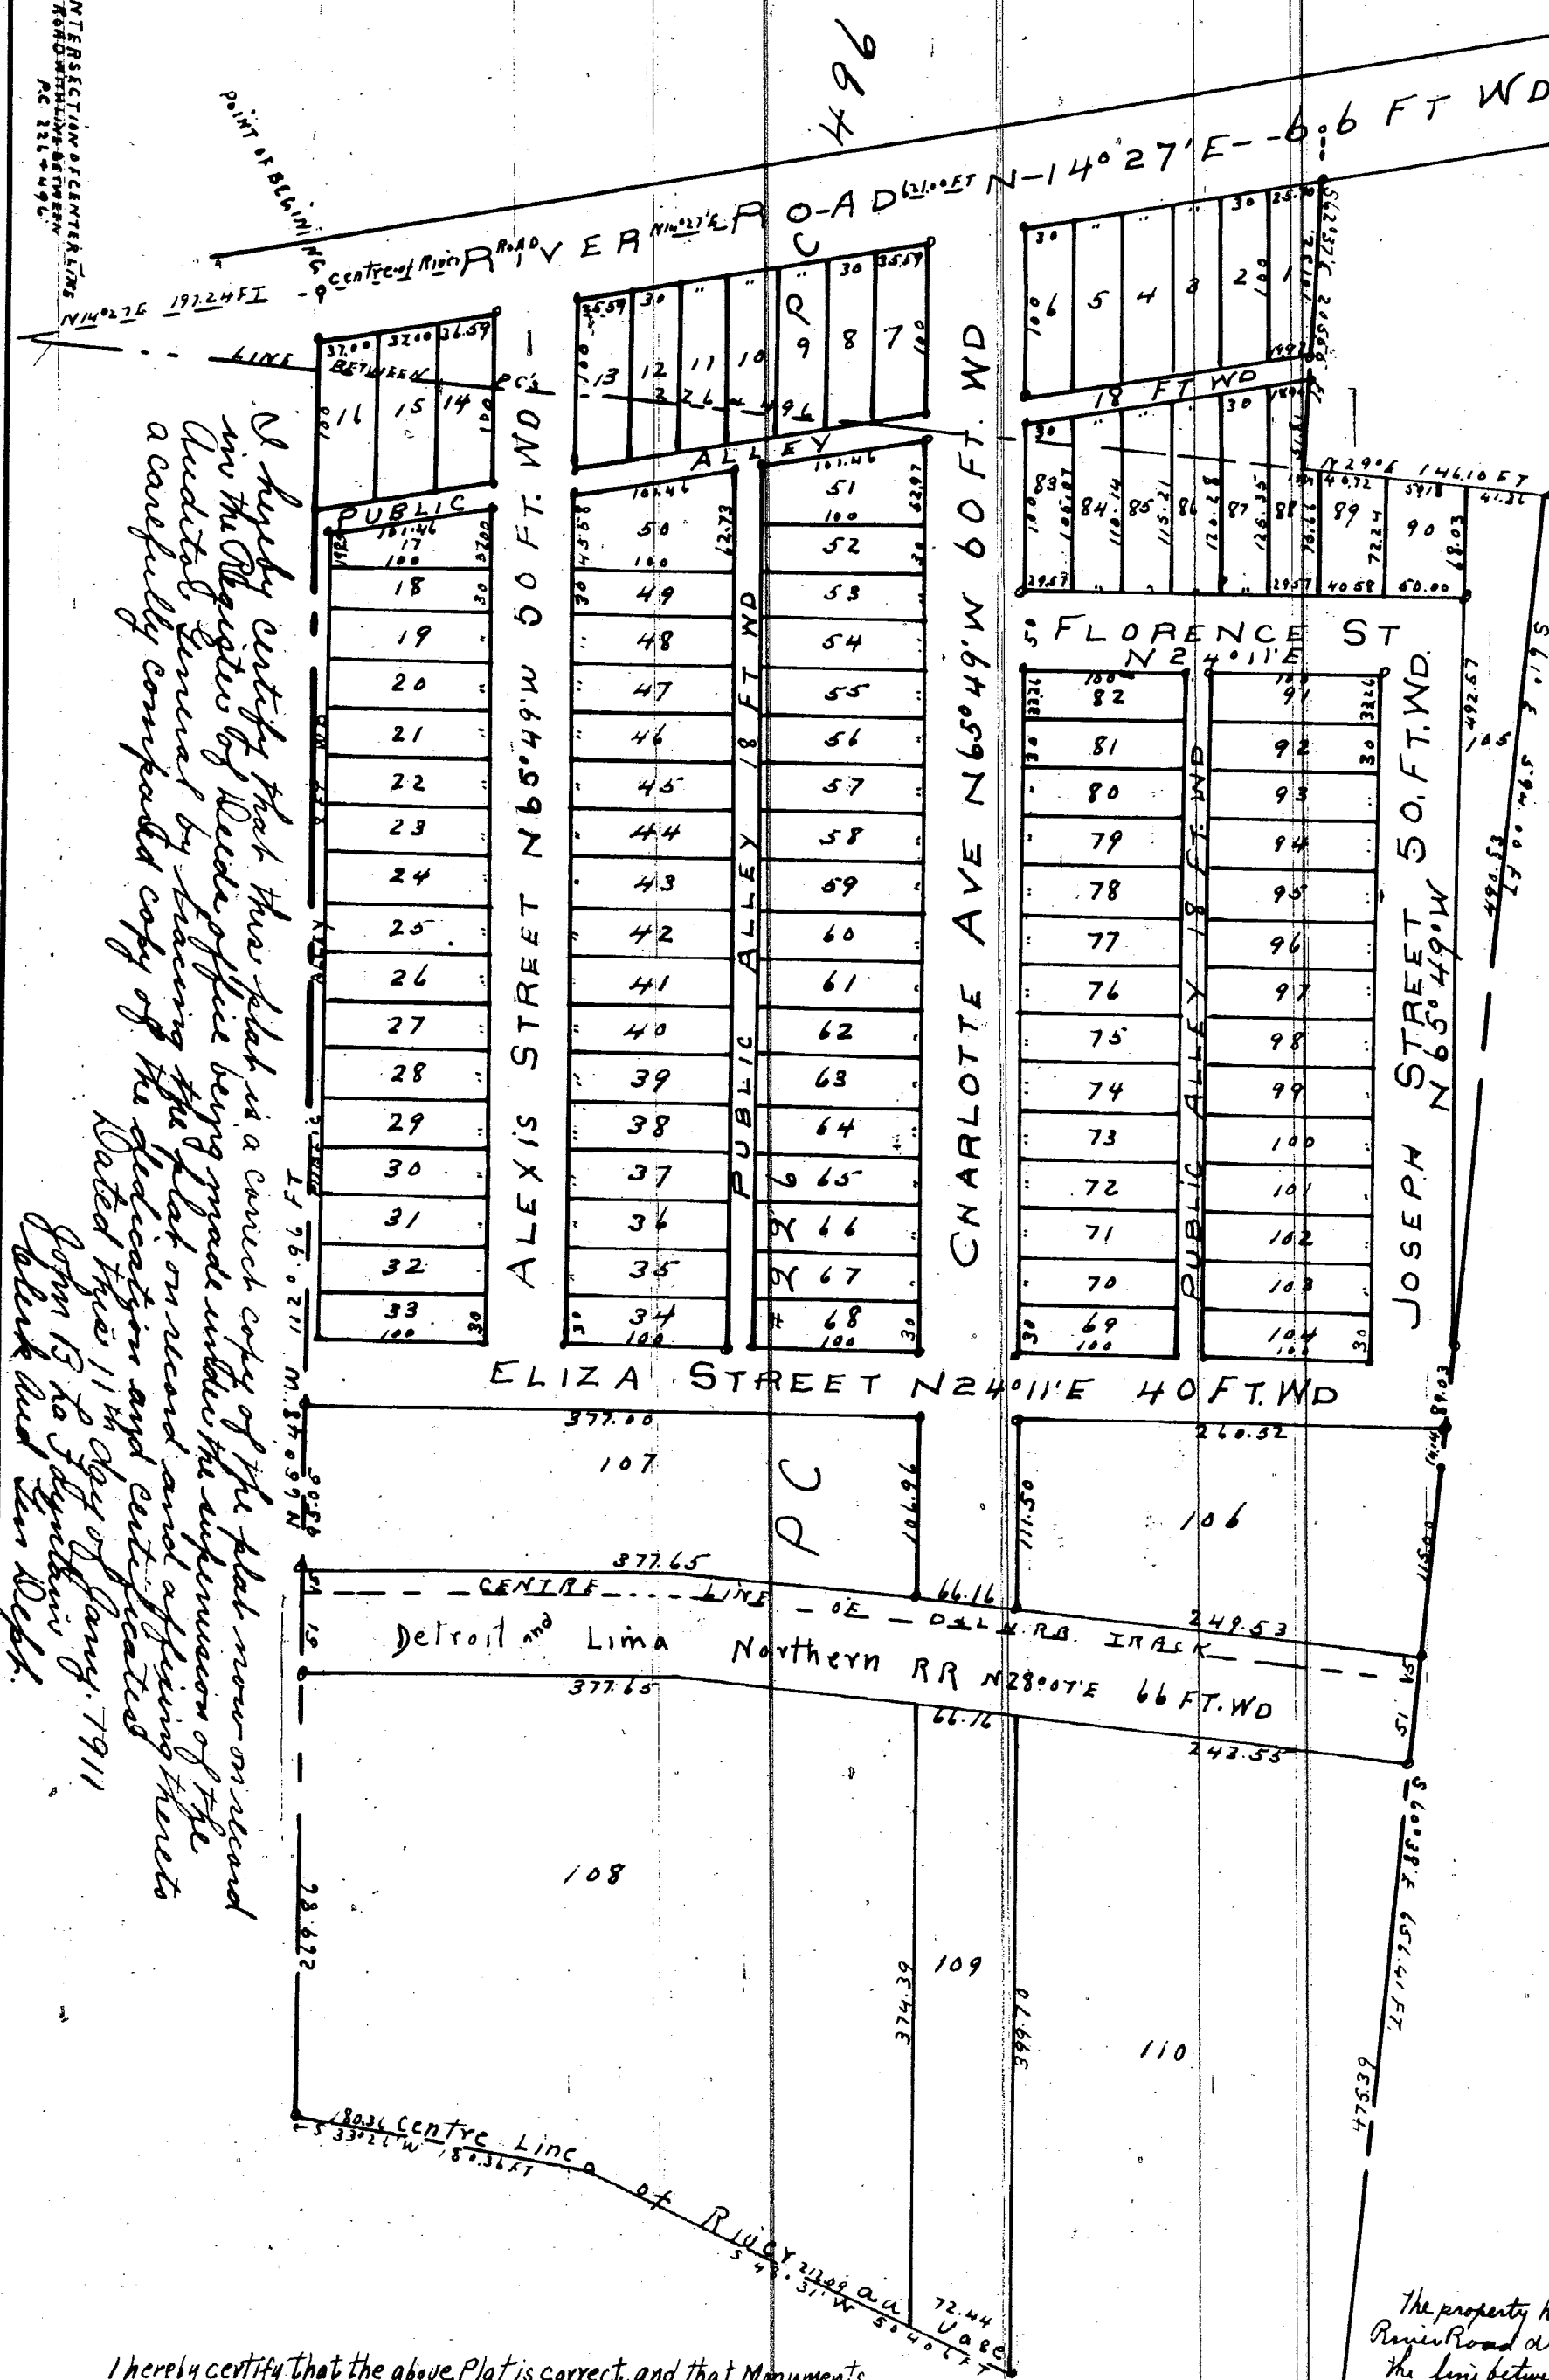

KNOW ALL MEN BY THESE PRESENTS, that We Alexis M. Salliotte Mary Salliotte his wife Joseph Salliotte and Mary Salliotte his wife have caused the land embraced in the above plat to be surveyed, laid out and platted, to be known as Salliotte Homestead Subdivision of part of Private Claims 226496 Ecorse Wayne Co. Michigan and that the Streets and Alleys shown on said plat are hereby dedicated to the use of the public. Witness our hands and seals this the 19th day of June A.D. Eighteen Hundred and Ninety Nine.

In presence of
Alexis M. Salliotte [L.S.]
Ignatius J. Salliotte Mary S. Salliotte [L.S.]
Emma E. Labadie Joseph Salliotte [L.S.]
Mary Salliotte [L.S.]

STATE OF MICHIGAN } ss
COUNTY OF Wayne

On this, the 19th day of June 1899, before me, a Notary Public in and for said County, personally appeared the above named Alexis M. Salliotte Mary S. his wife Joseph Salliotte and Mary his wife known to me to be the same persons who executed the above dedication and who acknowledged the same to be their free act and deed.

Ignatius J. Salliotte Notary Public
Wayne County Michigan

STATE OF MICHIGAN } ss
COUNTY OF Wayne

We S.P. Kingsley Register of Deeds and Mason L Brown Surveyor hereby certify that we have each carefully compared this copy with the original plat of Salliotte Homestead Subdivision of part of Private Claims 226496 Ecorse Wayne Co and that it is an exact copy thereof and of the whole of such original map or plat.

S.P. Kingsley Register of Deeds
Mason L Brown Surveyor

I hereby certify that the above Plat is correct, and that Monuments consisting of Oak Stakes 1 1/4 inches square and 15 inches long have been placed in the ground at all angles in the Boundaries, and at the intersection of all Streets or Streets and Alleys, as shown on plat by O.

Det. Nov 3rd 1898
Mason L Brown
Engineer and Surveyor

Examined and Approved
June 24 1899
John F. Wilkinson
Deputy Auditor General

The property herein platted is described as follows: Beginning at a point in the center of the River Road distant N 14° 27' E 197.24 ft. from the intersection of the center of said River Road with the line between P.C. 226496 in Township of Ecorse Wayne Co Mich thence along said road N 14° 27' E 621.00 ft. thence S 62° 37' E 206.55 ft. to the line between P.C. 226496 thence along said line N 29° E 146.10 feet thence S 61° E 594.00 feet thence S 60° 38' E 65° 41 feet to the center of River on Java thence along said center of river S 48° 31' W 504.06 feet thence continuing along center of said river S 33° 26' W 180.36 feet thence N 65° 48' W 1120.96 feet to the point of beginning.