

RATIGAN'S SUB.
of Lots 85 & 86 of CRAWFORD'S Sub. of the Fort Tract
DELRAY, MICH

Scale: 100 Ft = 1 Inch

Register of Deeds Office } ss
Wayne County
This instrument was received for record this 2nd
day of July 1898 at 2
o'clock P.M. and recorded in Liber 21
of Plats on page 22 as proper certificate was
furnished in compliance with Sect 136 of
Senate Bill No 199 Hile 212 Act of 1843


P. C. Bird
Def. REGISTER OF DEEDS

I hereby state that this plat is a correct copy
of the plat now on record in the
Register of Deeds office being made
under the supervision of the Auditor
General by tracing the plat on record
and affixing thereto a carefully comp.
and copy of the dedication and
certificates

Dated this 9th day of June 1911
John B. LaFramboise
Clerk and Gen. Dept

I hereby certify that the above plat
has been examined and approved by the
Board of Village Trustees of the Village
of Delray Michigan
May 24th 1898

Yes P. Mary
Village Clerk

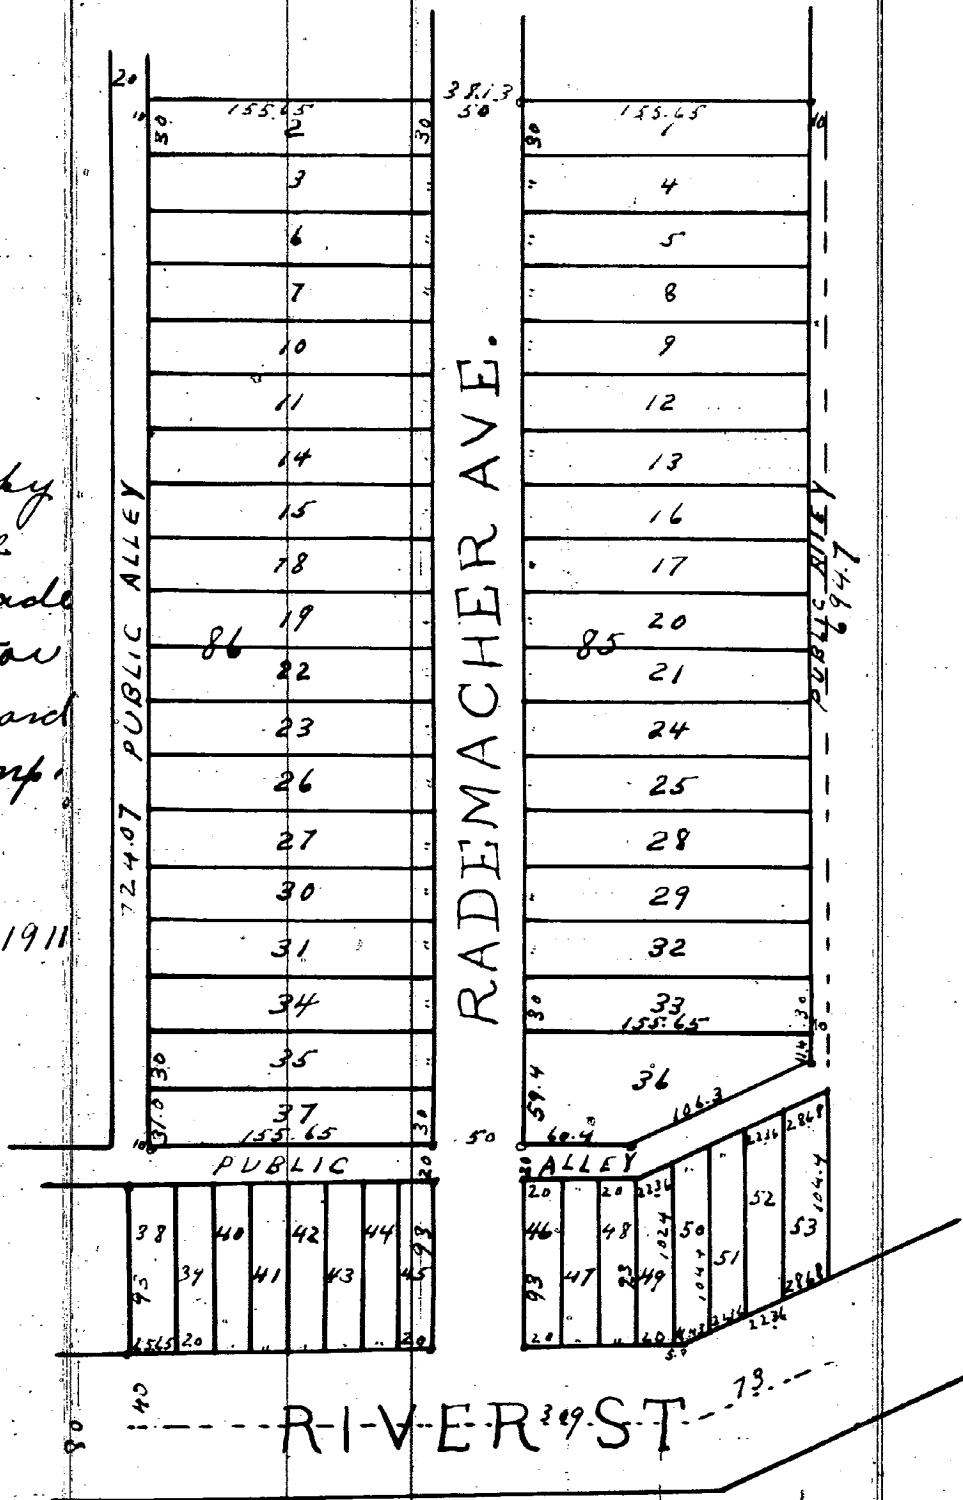

State of Michigan } L. S.
County of Wayne }
On this 30th day of March in the year eighteen hundred and
ninety eight before me the subscriber a Notary Public in and
for said County and state personally came Sidney D. Miller and
Eustace C. Bowman known to me to be respectively the President
and the Cashier of the Detroit Savings Bank and the same
persons who executed the above instrument and acknowledged
the execution of the same to be the free act and deed of
said Bank by them as its duly authorized agents for that
purpose

James C. Smith Jr
Notary Public in and for
Wayne County Michigan

Know All Men By these Presents
that we the Detroit Savings Bank
a Michigan Corporation Ellen E. Hayes
and Winifred S. Harm have caused the
land embraced in the above plat
to be surveyed and platted to be
known as Ratigan's Sub. of Lots 85 &
86 of Crawford's Sub. of the Fort
Tract Delray, and that the streets
and Alleys shown on said plat
are hereby dedicated to the use of
the public

Witness our hands and seals this
30th day of March A.D. Eighteen hun-
dred and ninety eight
Signed, sealed and delivered
in presence of

James C. Smith Jr. The Detroit Savings Bank
as to all by Sidney D. Miller President
John H. Bissell as to Det. Sav. Bk. and E. C. Bowman Cashier
Henry L. Lyster as to EE Hayes and Winifred S. Harm
W. S. Harm by Alice E. Ratigan
her attorney in fact

State of Michigan } L. S.
County of Wayne }
On this 30th day of March A.D.
Eighteen hundred and ninety eight
before me the subscriber a Notary
Public in and for said County per-
sonally appeared Ellen E. Hayes and
Alice E. Ratigan attorney in fact
of Winifred S. Harm to me known to
be the persons of those names and
description who executed the above
instrument and respectively acknow-
ledged the execution of the same to be
the free act and deed of the said
Ellen E. Hayes and Winifred S. Harm
by her said attorney in fact

James C. Smith Jr.
Notary Public in and for
Wayne County, Michigan

Thereby certify that the above
Plat is correct and that Monuments
consisting of oak stakes 1 1/4 inches
square and 16 inches long marked
thus "on on Plat have been placed in
the ground at all angles in the boun-
daries and at the intersections of
all Streets or Streets and Alleys
Detroit March 26 1898

Wm C. Sauer
Surveyor

Examined and approved April 12, 1898
John F. Wilkinson
Depy Auditor General

State of Michigan } L. S.
County of Wayne }
We P. C. Bird Def. Register of Deeds and Wm
C. Sauer Surveyor, hereby certify that we have each
carefully compared this copy with the original Plat
of Ratigan's Sub. of Lots 85 & 86 of Crawford's Sub. of the
Fort Tract Delray, and that it is an exact copy thereof
and of the whole of such original Plat

P. C. Bird
Def. Register of Deeds

Wm C. Sauer
Surveyor