

JOSEPH HALL'S SUBDIVISION

of part of O.L. 43 P.C. 30.

CITY OF DETROIT

Wayne Co., Michigan

= Mason L. Brown =

= Engineer & Surveyor

820 to 24 Chamber of Commerce


Detroit Michigan =

SCALE - 50 FT PER INCH

I hereby certify that this plat is a correct copy of the plat now on record in the Register of Deeds office being made under the supervision of the Auditor General by tracing the plat on record and affixing thereto a carefully compared copy of the dedication & certificates

Dated this 12th day of Jan'y 1911
John B. LaFountain
Clerk and Genl. Dept.

I hereby certify that the above Plat is correct, and that Monuments consisting of Oak Stakes 1 1/4 inches square and 15 inches long have been placed in the Ground at all angles in the boundaries, and at the intersection of all Streets or Streets and Alleys as shown on plat by O
Detroit Dec. 7th 1898
Mason L. Brown
Engineer and Surveyor

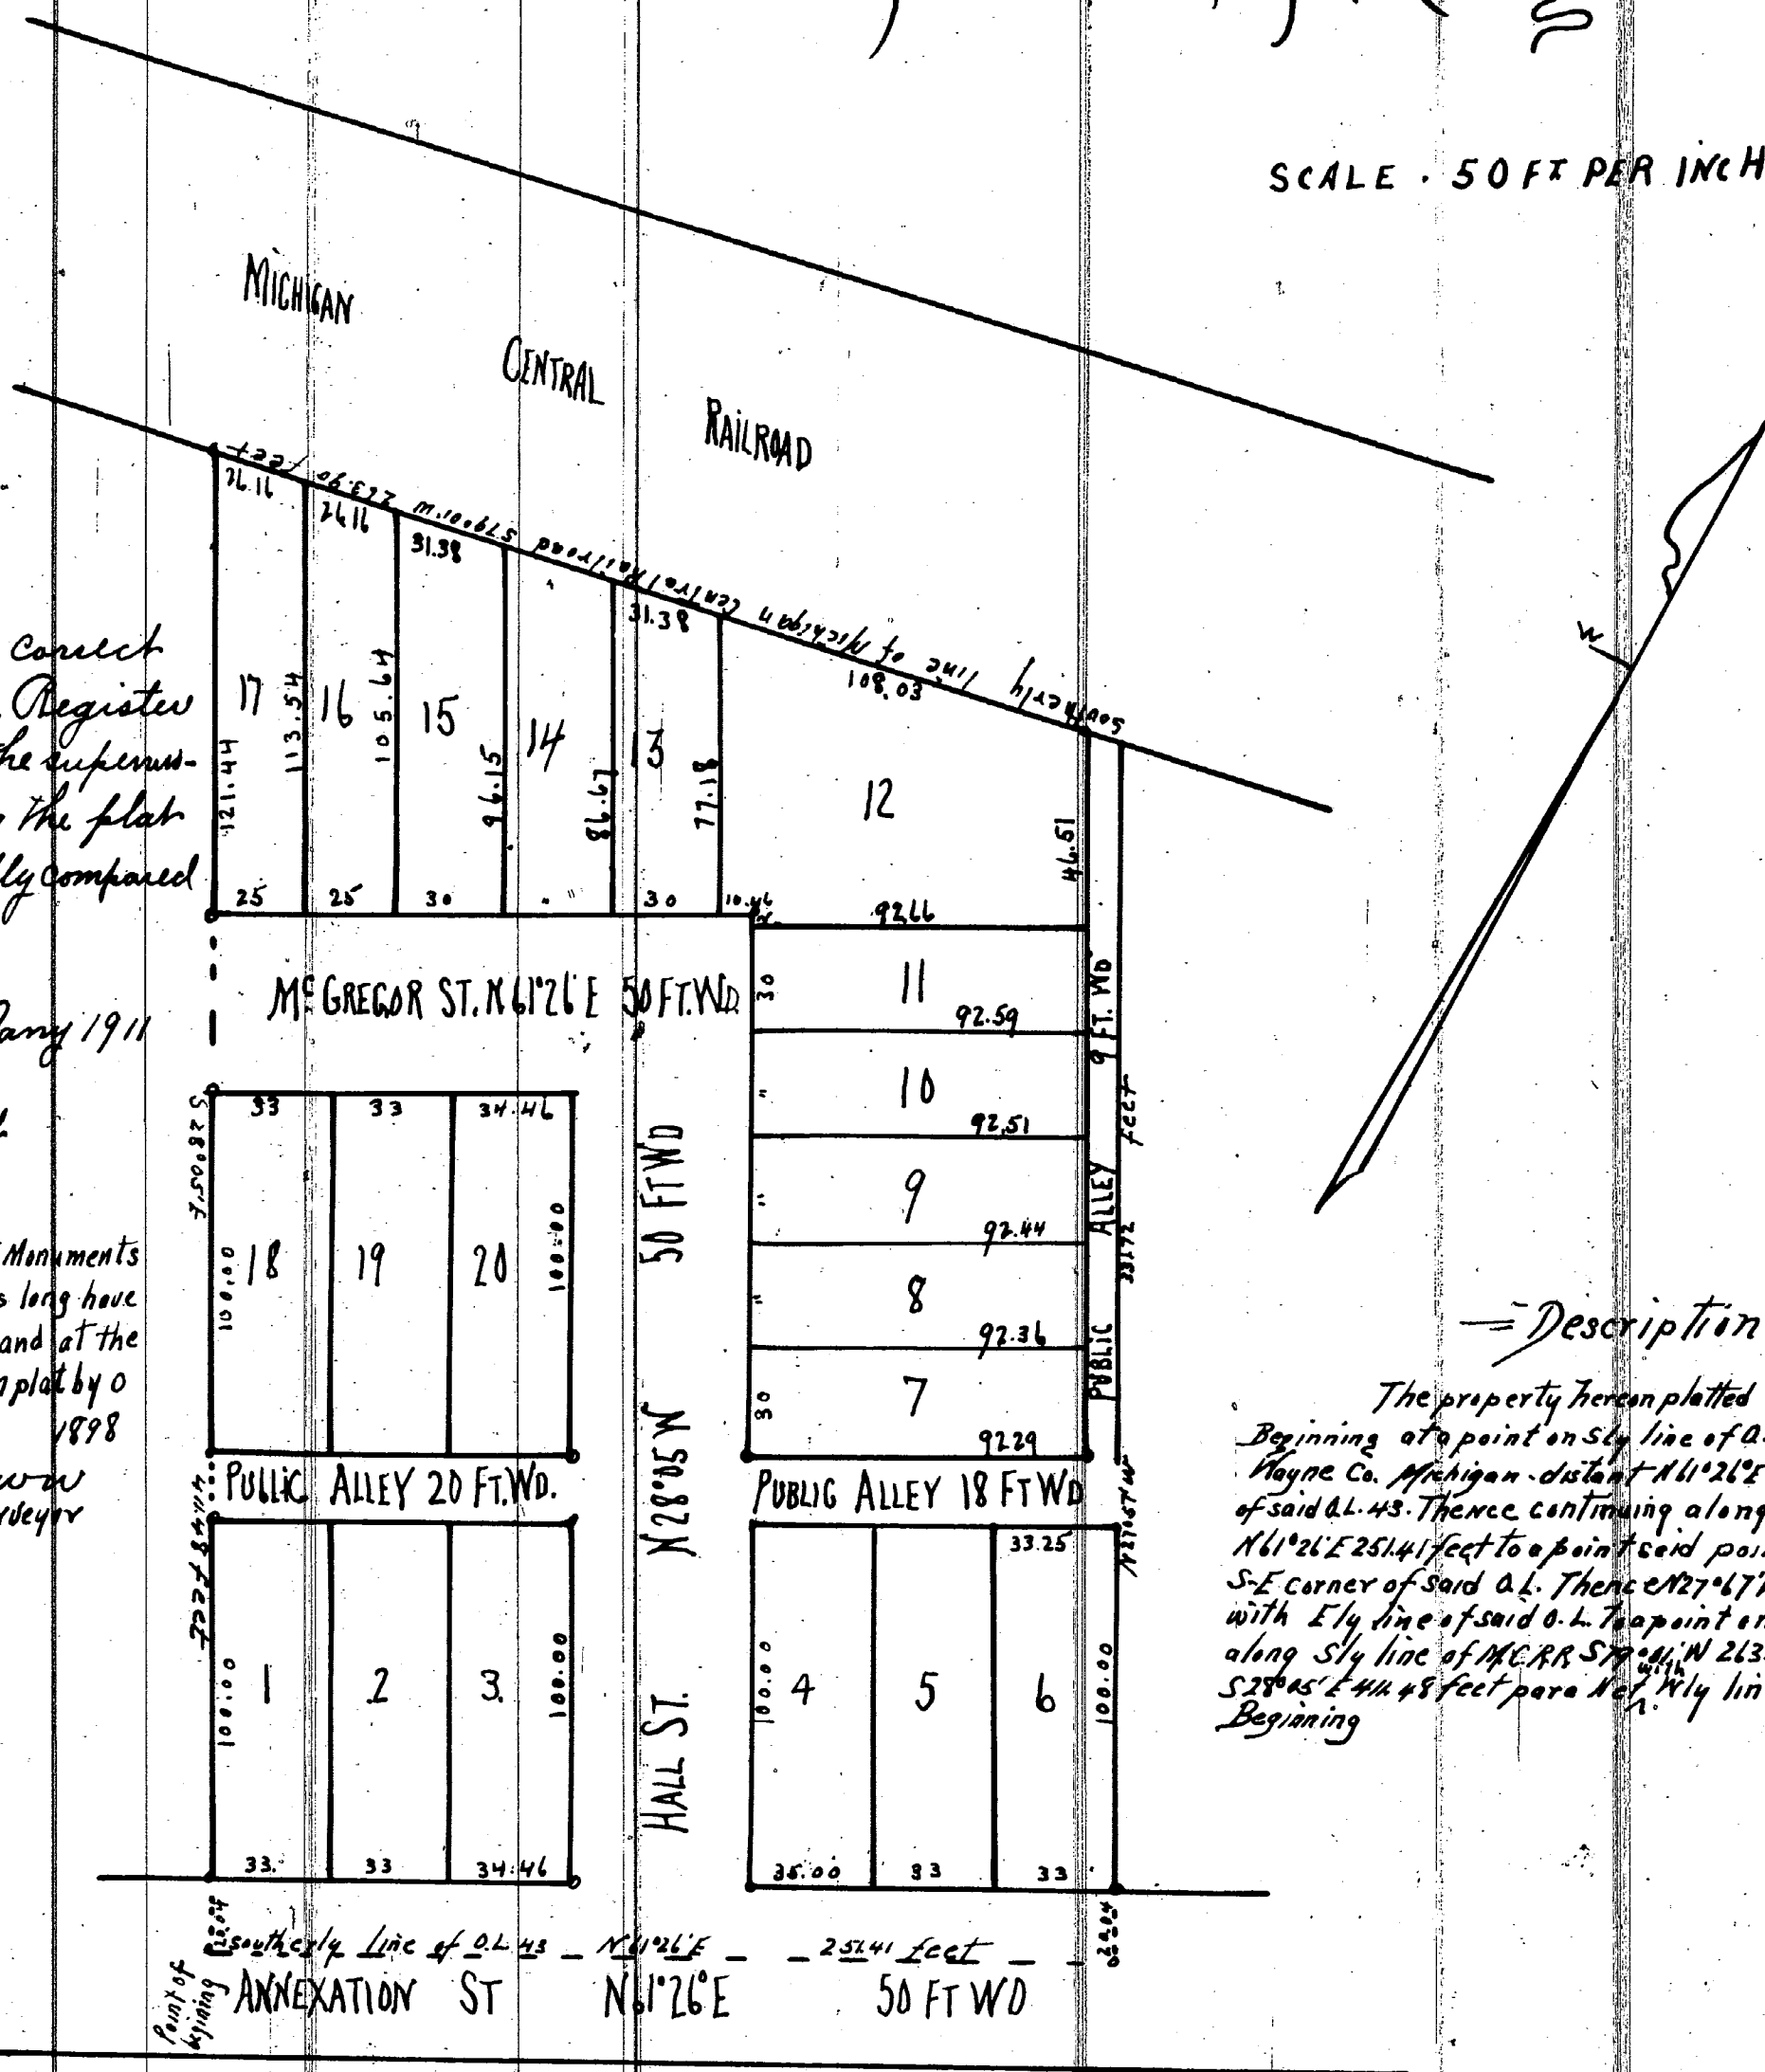

= Description =

The property herein platted is described as follows
Beginning at a point on Sly line of O.L. 43, P.C. 30 City of Detroit Wayne Co. Michigan distant N 61° 26' E 251.8 feet from S.W. corner of said O.L. 43. Thence continuing along said Sly line of O.L. 43 N 61° 26' E 251.4 feet to a point said point being 251.0 feet Nly of S.E. corner of said O.L. Thence N 27° 67' W 331.2 feet parallel with Ely line of said O.L. To a point on Sly line of M.C.R.R. Thence along Sly line of M.C.R.R. S 74° 11' W 213.9 feet to a point. Thence S 28° 45' E 44.8 feet parallel Nly line of O.L. 43 to point of Beginning

KNOW ALL MEN BY THESE PRESENTS that I
Joseph Hall (Widower)

Have caused the land above embraced to be laid out, laid out and platted to be known as Joseph Hall's Subd. of part of O.L. 43 P.C. 30 City of Detroit Wayne Co. Michigan, and that the Streets and Alleys shown on said plat are hereby dedicated to the use of the public
Witness my hand and seal this the 9th day of Jan'y
A.D. Eighteen Hundred and Ninety nine
In presence of
E.W. Force
Otto Felzer

STATE OF Ohio } ss
COUNTY OF Cuyahoga

On this the 9th day of January 1899, before me, a Notary Public in and for said County, personally appeared the above named Joseph Hall (Widower)

Known to me to be the same person who executed the above dedication and who acknowledged the same to be his free act and deed
E.W. Force Notary Public
Cuyahoga County Ohio

Register of Deeds Office } ss
Wayne County
This instrument was received for record this 14th day of April 1899 at 2 o'clock P.M. and recorded in Liber 21 of Plats on page 42 as proper certificate was furnished in compliance with Sect 135 of Senate Bill No. 199 File 212 Act of 1893

Samuel R. Kingsley
REGISTER OF DEEDS

STATE OF MICHIGAN } ss
County of Wayne

We S.R. Kingsley Register of Deeds and Mason L. Brown Surveyor, hereby certify that we have each carefully compared this copy with the original plat of Joseph Hall's Subdivision of part of O.L. 43 P.C. 30 City of Detroit Wayne Co. Michigan and that it is an exact copy thereof and of the whole of such original map or plat.

Samuel R. Kingsley Register of Deeds
Mason L. Brown Surveyor

Examined and Approved

Jan'y 14 - 1899

John F. Wilkinson
Deputy Auditor General

APPROVED March 13th 1899
D.W.N. Moreland

James McMillan

BOARD OF PUBLIC WORKS
CITY OF DETROIT
WAYNE CO. MICHIGAN