

SCHUMACHER'S SUBDIVISION


of part of P.C. 688
GRATIOT
WAYNE CO. MICH.

MASON L. BROWN
CIVIL ENGINEER & SURVEYOR
820-23 CHAMBER OF COMMERCE
DETROIT

SCALE 50 FT PER INCH

I hereby certify that this plat is a correct copy of the plat now on record in the Register of Deeds office being made under the supervision of the Auditor General by tracing the plat on record and affixing thereto a carefully compared copy of the dedication and certificate dated this 12th day of Jan'y, 1911
John B. LaFountain
Clerk Aud Gen Dept

Point of Beginning
N 28° 04' W 412.45 ft
from NW corner of P.C. 688

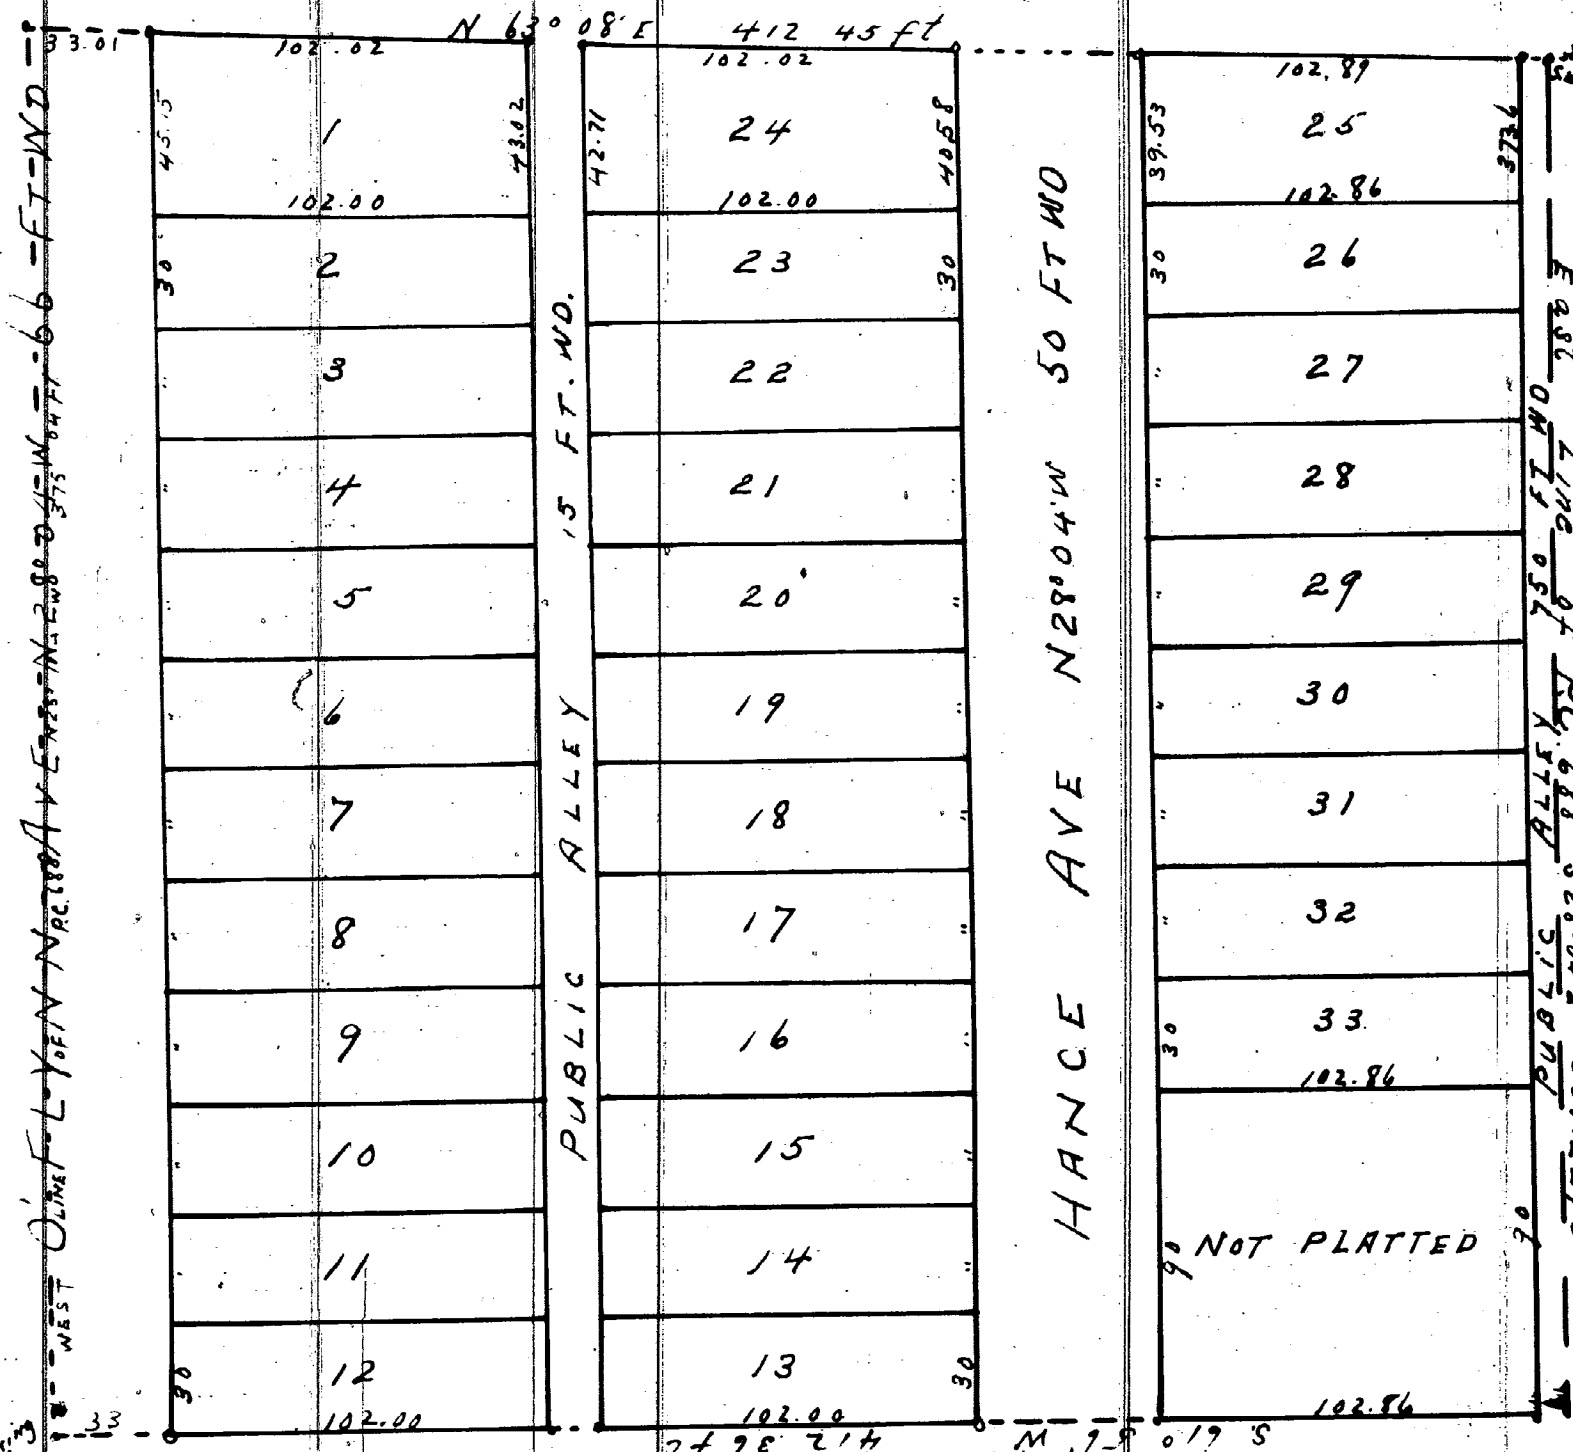

I hereby certify that the above Plat is correct, and that Monuments consisting of Oak Stakes 1 1/2 inches square and 15 inches long have been placed in the Ground at all angles in the Boundaries and at the intersection of all Streets or Streets and Alleys as shown on plat by O.

Detrol May 25th 1899
Mason L. Brown
Engineer and Surveyor

KNOW ALL MEN BY THESE PRESENTS, That
Wilhelm Schumacher (widower)

Have caused the land embraced in the above plat to be surveyed, laid out and platted to be known as Schumacher's Subdivision of part of P.C. 688 Gratiot Wayne Co Michigan and that the Streets and Alleys shown on said plat are hereby dedicated to the use of the public. Witness our hands and seals this the 29th day of May A.D. Eighteen Hundred and Ninety nine
In presence of
Michael J. Buckley
Ferdinand Kohn

STATE OF MICHIGAN } ss
COUNTY OF Wayne }
On this the 29th day of May 1899, before me a Notary Public in and for said County personally appeared the above named Wilhelm Schumacher (widower) Known to me to be the same person who executed the above dedication and who acknowledged the same to be his free act and deed
Jacob Pfeffer Notary Public
Wayne County Michigan

The Property herein platted, described as follows: Beginning at a stake on the westerly line of P.C. 688, distant N 28° 04' W 540 feet from the north west corner of lot 21 of the Subdivision of P.C. 688, thence N 28° 04' W 375.84 feet to the southerly line of lot 21 P.C. 26 as extended thence N 63° 08' E 412.45 feet to the east line of P.C. 688 and the south west corner of lot 21 P.C. 26 thence along the east line of P.C. 688 S 28° 04' E 367.22 feet to a stake thence S 61° 56' W 412.36 feet to the place of beginning.

STATE OF MICHIGAN } ss
County of Wayne }

Register of Deeds and Mason L. Brown Surveyor, hereby certify that we have each carefully compared this copy with the original plat of Schumacher's Subdivision of part of P.C. 688 Gratiot Wayne Co Mich and that it is a true copy thereof and of the whole of such original map or plat.

S. R. Kingsley Register of Deeds,
Mason L. Brown Surveyor
Examined and Approved
June 2 - 1899
John F. Wilkinson
Deputy Auditor General.

Register of Deeds Office } ss
Wayne County }
This instrument was received for record this 16 day of June 1899 at 11:45 o'clock A.M. and recorded in Liber 21 of Plats on page 45 as proper certificate was furnished in compliance with Sect 135, of Senate Bill No. 199 File 212 Act of 1893

S. R. Kingsley REGISTER OF DEEDS