

CHARLES BEWICK'S SUBDIVISION.

of part of P.C. 725 lying north of Jefferson Avenue

GROSSE POINTE WAYNE CO.

Mason L. Brown
Civil Engineer & Surveyor
Detroit Michigan

MICHIGAN

Scale 100 Feet = 1 inch

I hereby certify that the above Plat is correct, and that Monuments consisting of Oak Stakes 1 1/4 inches square and 15 inches long have been placed in the Ground at all angles in the Boundaries, and at the intersection of all Streets or Streets and Alleys, as shown on plat by O.

Detroit Dec. 26th 1896.
Mason L. Brown
Engineer and Surveyor

STATE OF MICHIGAN } ss
COUNTY OF WAYNE

On this, the 27th day of Sept 1897, before me, a Notary Public in and for said County, personally appeared the above named Charles Bewick and Emily Bewick (his wife) known to me to be the same persons who executed the above dedication and who acknowledged the same to be their free act and deed.

Geo. H. Kuchner, Notary Public
Wayne County Michigan

I hereby certify that this plat is a correct copy of the plat now on record in the Register of Deeds office being made under the supervision of the Auditor General by tracing the plat on record and affixing thereto a carefully compared copy of the dedication and certificate.

Dated this 5th day of Jan'y 1911
John B. La Fountain
Clerk and Cin. Deft.

STATE OF MICHIGAN } ss
County of Wayne


We J. C. Bird, Dep. Register of Deeds, and Mason L. Brown, Surveyor, hereby certify that we have each carefully compared this copy with the original plat of Charles Bewick's Subdivision of part of P.C. 725 lying north of Jefferson Avenue, Grosse Pointe Wayne Co. Michigan, and that it is an exact copy thereof and of the whole of such original map or plat.

J. C. Bird, Dep. Register of Deeds
Mason L. Brown, Surveyor

Examined and Approved
October 3-1897
John F. Wilkinson
Deputy Auditor General

KNOW ALL MEN BY THESE PRESENTS, that we Charles Bewick Emily Bewick (his wife) Have caused the land embraced in the above plat to be surveyed, laid out and plotted, to be known as CHARLES BEWICK'S SUBDIVISION OF PART OF P.C. 725 lying north of Jefferson Avenue, Grosse Pointe Wayne Co. Michigan, and that the Streets and Alleys shown on said plat are hereby dedicated to the use of the public.

Witness our hands and seals this the 27 day of September A. D. Eighteen Hundred and Ninety seven
In presence of Charles Bewick [L.S.]
Charles E. Kanter Emily Bewick [L.S.]
Geo. H. Kuchner

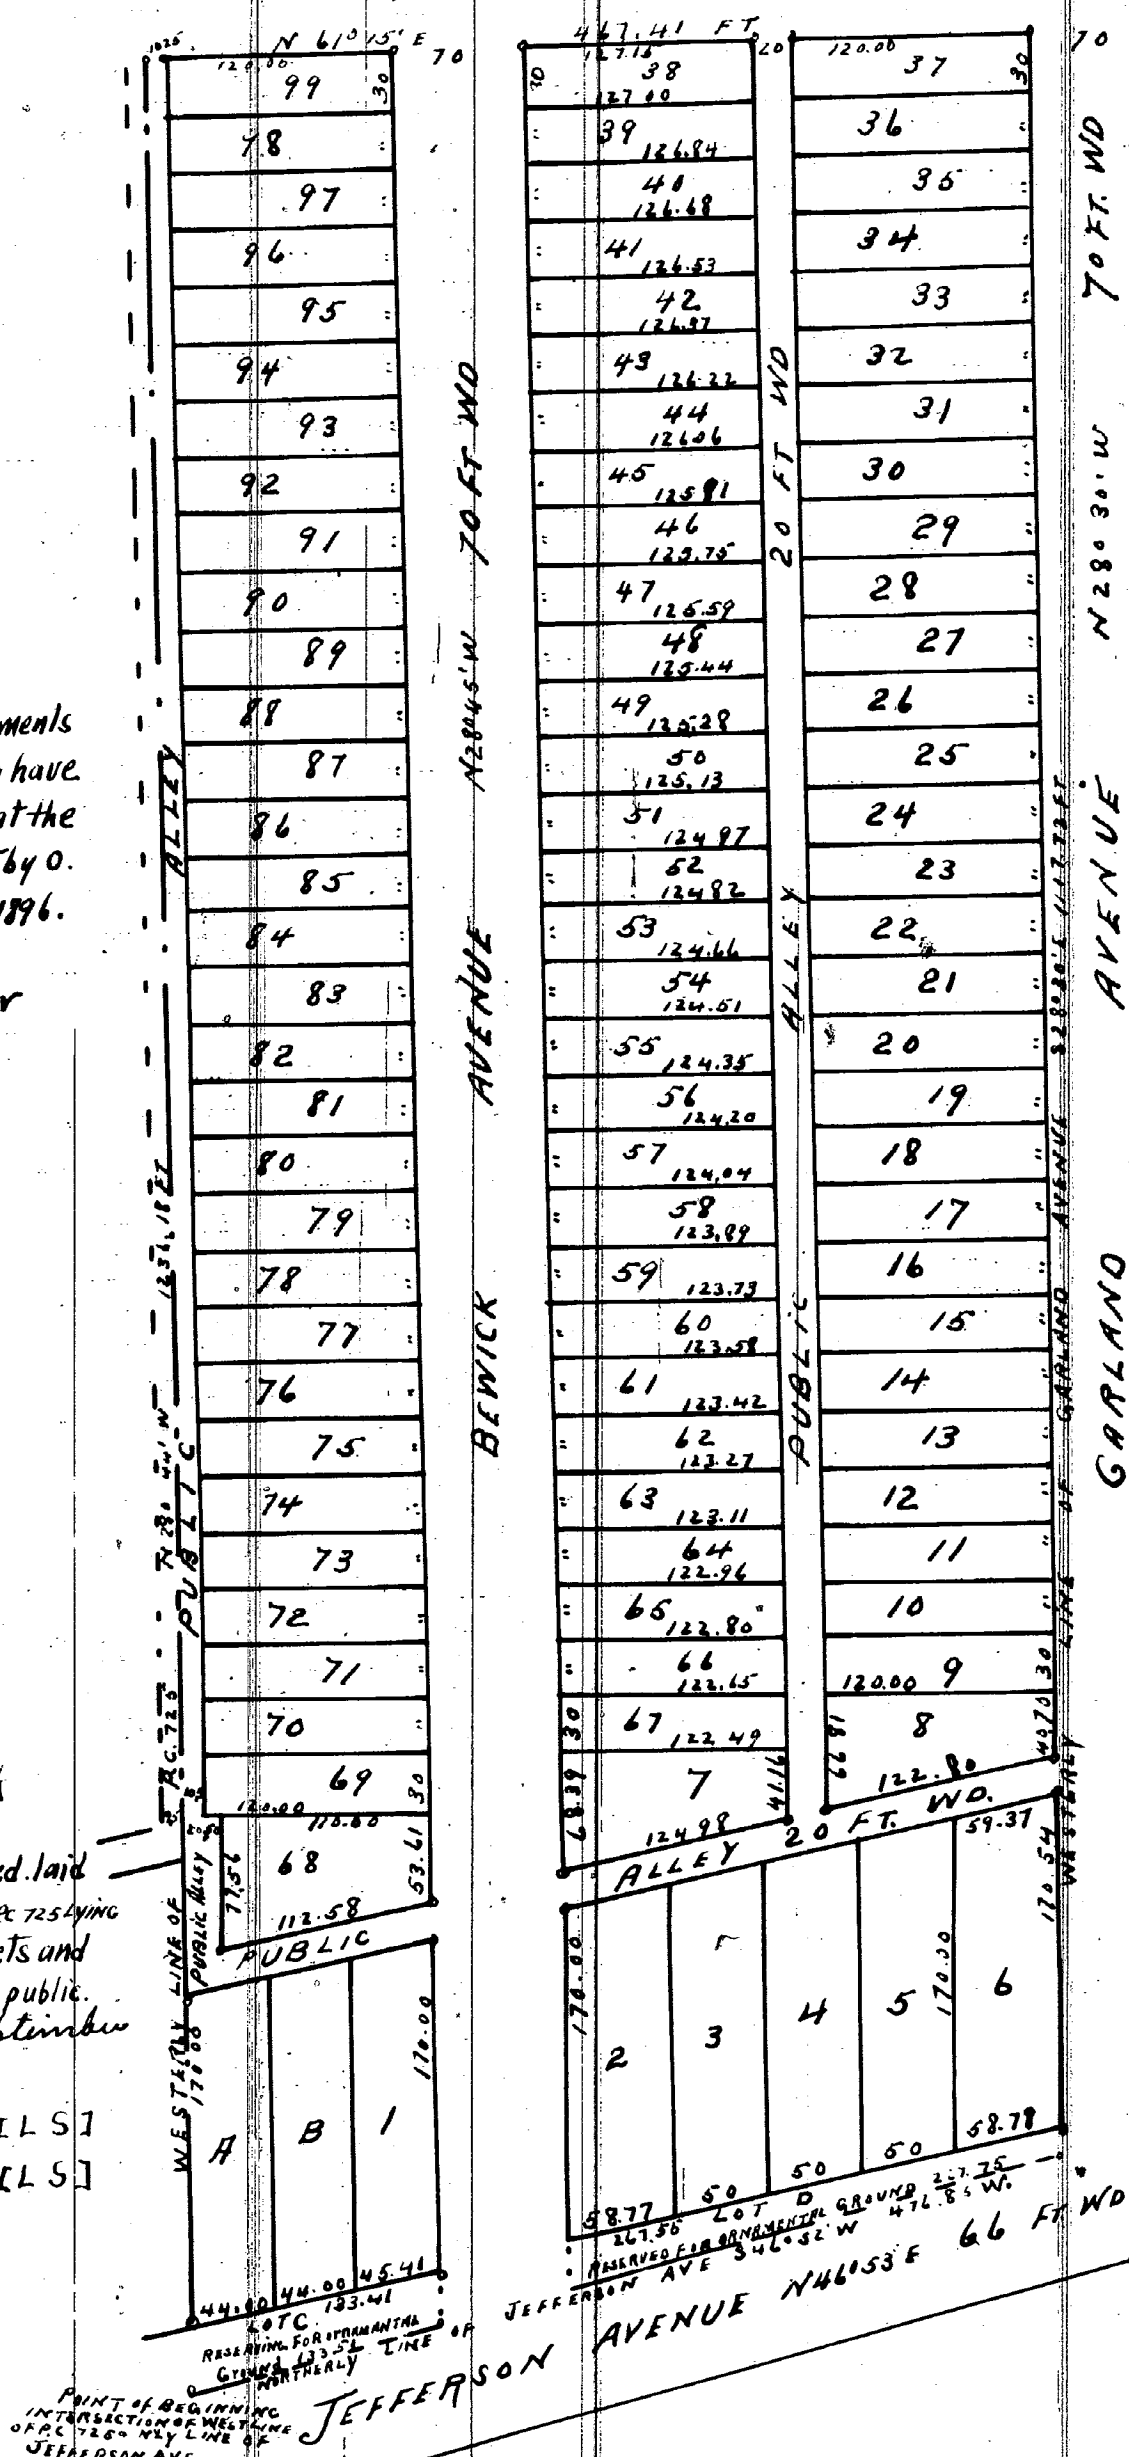

The Property herein platted is described as follows:
Beginning at the intersection of the westerly line of P.C. 725 and the northerly line of Jefferson Avenue thence N 28° 44' W 1236.18 feet along said westerly line of P.C. 725 thence N 61° 15' E 467.41 feet to the westerly line of Garfield Avenue thence along said westerly line of Garfield Avenue S 28° 30' E 1117.73 feet to the northerly line of Jefferson Avenue thence along said northerly line of Jefferson Avenue S 46° 53' W 476.85 feet to the point of beginning all in the Township of Grosse Pointe Wayne County Michigan

Register of Deeds Office } ss
Wayne County
This instrument was received for record this 16 day of December 1897 at 2.20 o'clock P.M. and recorded in Lib. 21 of Plats on page 10 as proper certificate was furnished in compliance with Sect. 135 of Senate Bill No. 184 File 212, Act of 1893.

J. C. Bird
Dep. REGISTER OF DEEDS