

## JAMES McMILLAN'S EDENSOR SUB

OF PART OF LOTS 1 &amp; 2 LAFFERTY FARM P.C. 228

CITY OF DETROIT WAYNE CO.

MICHIGAN.

SCALE 150 FEET PER INCH

MASON L. BROWN  
22-24 NODGES BLOCK  
DETROIT MICH

I hereby certify that the above plat is correct, and that monuments consisting of Oak Stakes 1 1/4 inches square and 15 inches long have been placed in the ground at all angles in the boundaries, and at the intersection of all streets or streets and alleys as shown on plat by o.

Det. June 14 1895.  
Mason L. Brown  
Engineer and Surveyor

KNOW ALL MEN BY THESE PRESENTS, that James McMILLAN and MARY L. McMILLAN his wife By JAMES McMILLAN their ATTORNEY IN FACT have caused the land embraced in the above plat to be surveyed, laid out and platted, to be known as JAMES McMILLAN'S EDENSOR SUB-PART OF LOTS 1 & 2 LAFFERTY FARM P.C. 228 CITY OF DETROIT WAYNE Co. Michigan and that the streets and Public Alleys shown on said plat are hereby dedicated to the use of the public. Witness our hands and seals this the fourteenth day of June A. D. Eighteen Hundred and Ninety Five


In presence of  
Geo M Blachy By Jas H McMILLAN ILS  
Francis Hyde Mary L. McMILLAN L.S.  
By Jas H McMILLAN Her atty in fact

STATE OF MICHIGAN }  
COUNTY OF WAYNE }

I, Francis Hyde, Notary Public in and for said county in the State aforesaid do hereby certify that JAMES McMILLAN who is personally known to me to be the same person whose name is subscribed to the foregoing instrument as attorney in fact for JAMES McMILLAN and MARY L. McMILLAN his wife appeared before me this day in person and acknowledged that he signed sealed and delivered the said instrument as his free and voluntary act as such attorney in fact and the free and voluntary act of said JAMES McMILLAN and MARY L. McMILLAN for the uses and purposes therein set forth

Given under my hand and Notarial Seal, this fourteenth day of June AD 1895  
Francis Hyde, Notary Public  
Wayne Co. Michigan

This plat was vacated Dec 5 1905  
by order of Circuit Court of Wayne Co.  
Michigan

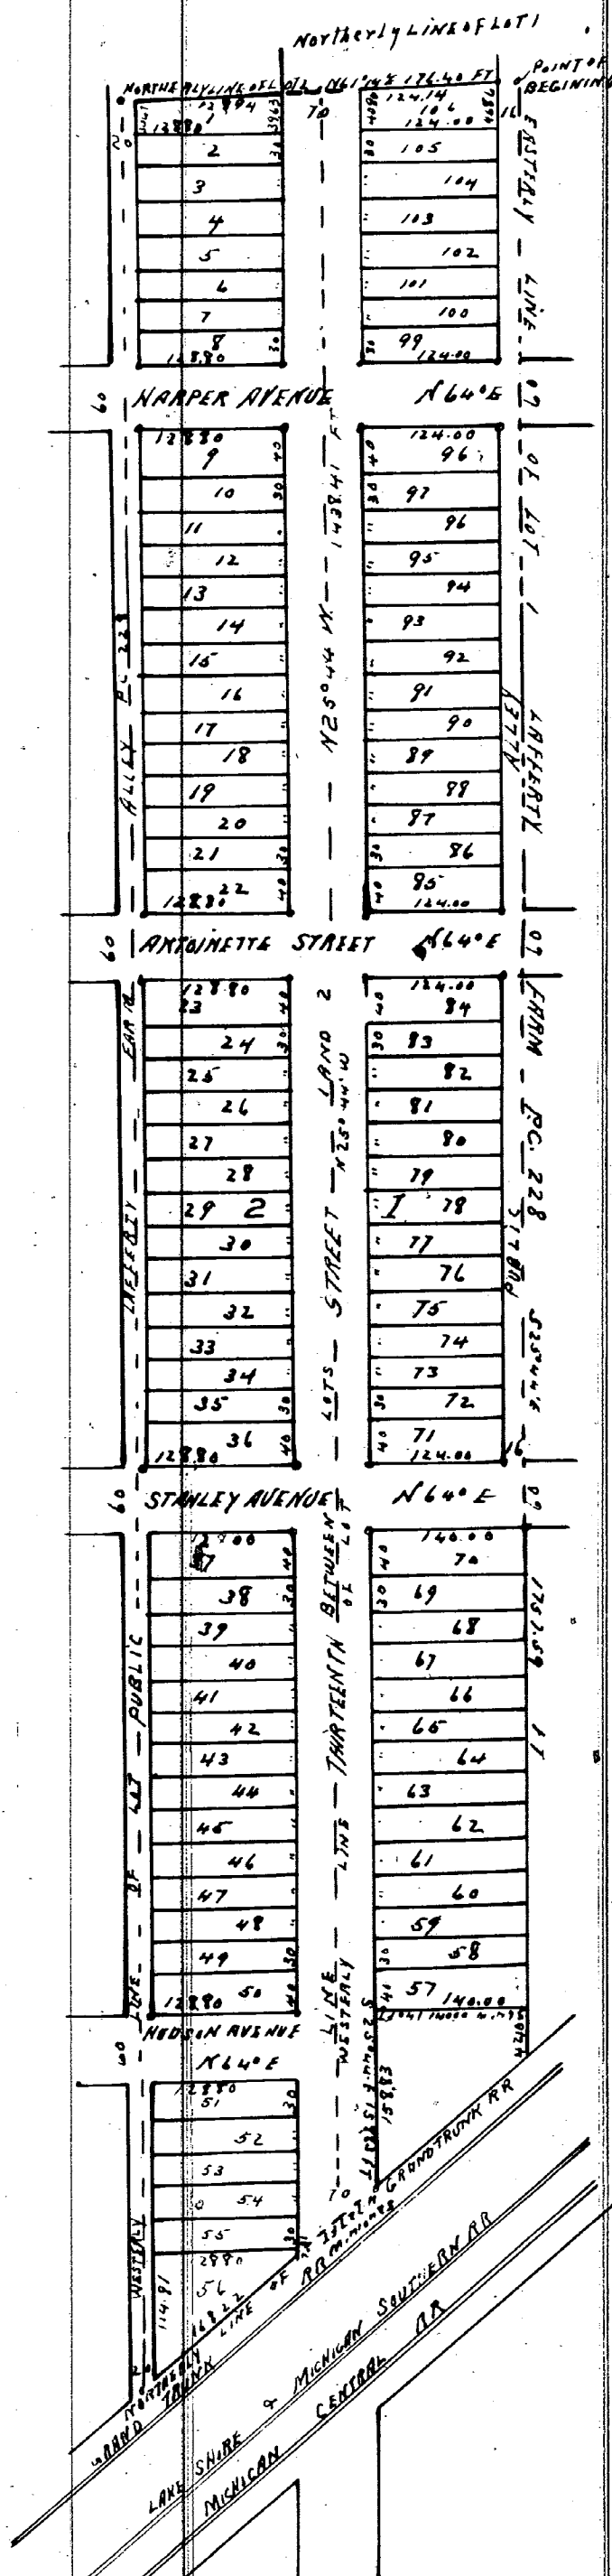

Register of Deeds  
Wayne County  
This instrument was recorded for record this 19th day of July 1895 at 8 o'clock A.M. and recorded in Liber 19 of Plats on page 96 as proper certificate was furnished in compliance with Sec 136 of Senate Bill No. 199 filed April 1893

STATE OF MICHIGAN }  
County of WAYNE }

We F. W. Maraschew Register of Deeds and MASON L. BROWN Surveyor hereby certify that we have each carefully compared this copy with the original plat of JAMES McMILLAN'S EDENSOR SUB OF PART OF LOTS 1 & 2 LAFFERTY FARM P.C. 228 CITY OF DETROIT WAYNE CO. MICHIGAN and that it is an exact copy thereof and of the whole of such original map or plat

F. W. Maraschew Register of Deeds  
Mason L. Brown Surveyor

APPROVED Jan 18th 1895  
James Dean  
Jacob Luthard  
John McVicar  
BOARD OF PUBLIC WORKS  
CITY OF DETROIT  
WAYNE CO. MICHIGAN

I hereby certify that this plat is a correct copy of the plat now on record in the Register of Deeds office being made under the supervision of the Auditor General by tracing the plat on record and affixing thereto a carefully compared copy of the dedication and certificate

Dated this 3rd day of January 1911  
John B. LaFountain  
Clerk and Gen. Dep.

The property hereon platted is described as follows: all that part of lot 2 of Lafferty Farm lying northerly of the Grand Trunk Lake Shore and Michigan Southern, and Michigan Central Railroad also that part of lot 1 of said Farm described as follows: Beginning at the northeast corner of said lot 1 thence S 25° 44' E along the easterly line of said lot 1 1757.59 ft thence S 61° 00' W 140.00 ft thence S 25° 44' E 158.83 ft to the northerly line of Grand Trunk RR thence along the northerly line of said RR S 24° 14' W 47.27 ft to the westerly line of said lot 1 thence along the westerly line of said lot 1 N 36° 44' W 1938.41 ft to the northerly line of said lot thence along said northerly line N 61° 15' E 176.40 ft to the point of beginning

Examined and Approved  
June 15 1895  
D. B. Ariger  
Deputy Auditor General