

LINDEN LAWN


Subdivision of that part of P. C. 678

BETWEEN GRAND BOULEVARD EAST AND FIELD AVE.

AND KERCHEVAL AVE. AND WATERLOO ST.

DETROIT.

MICH.

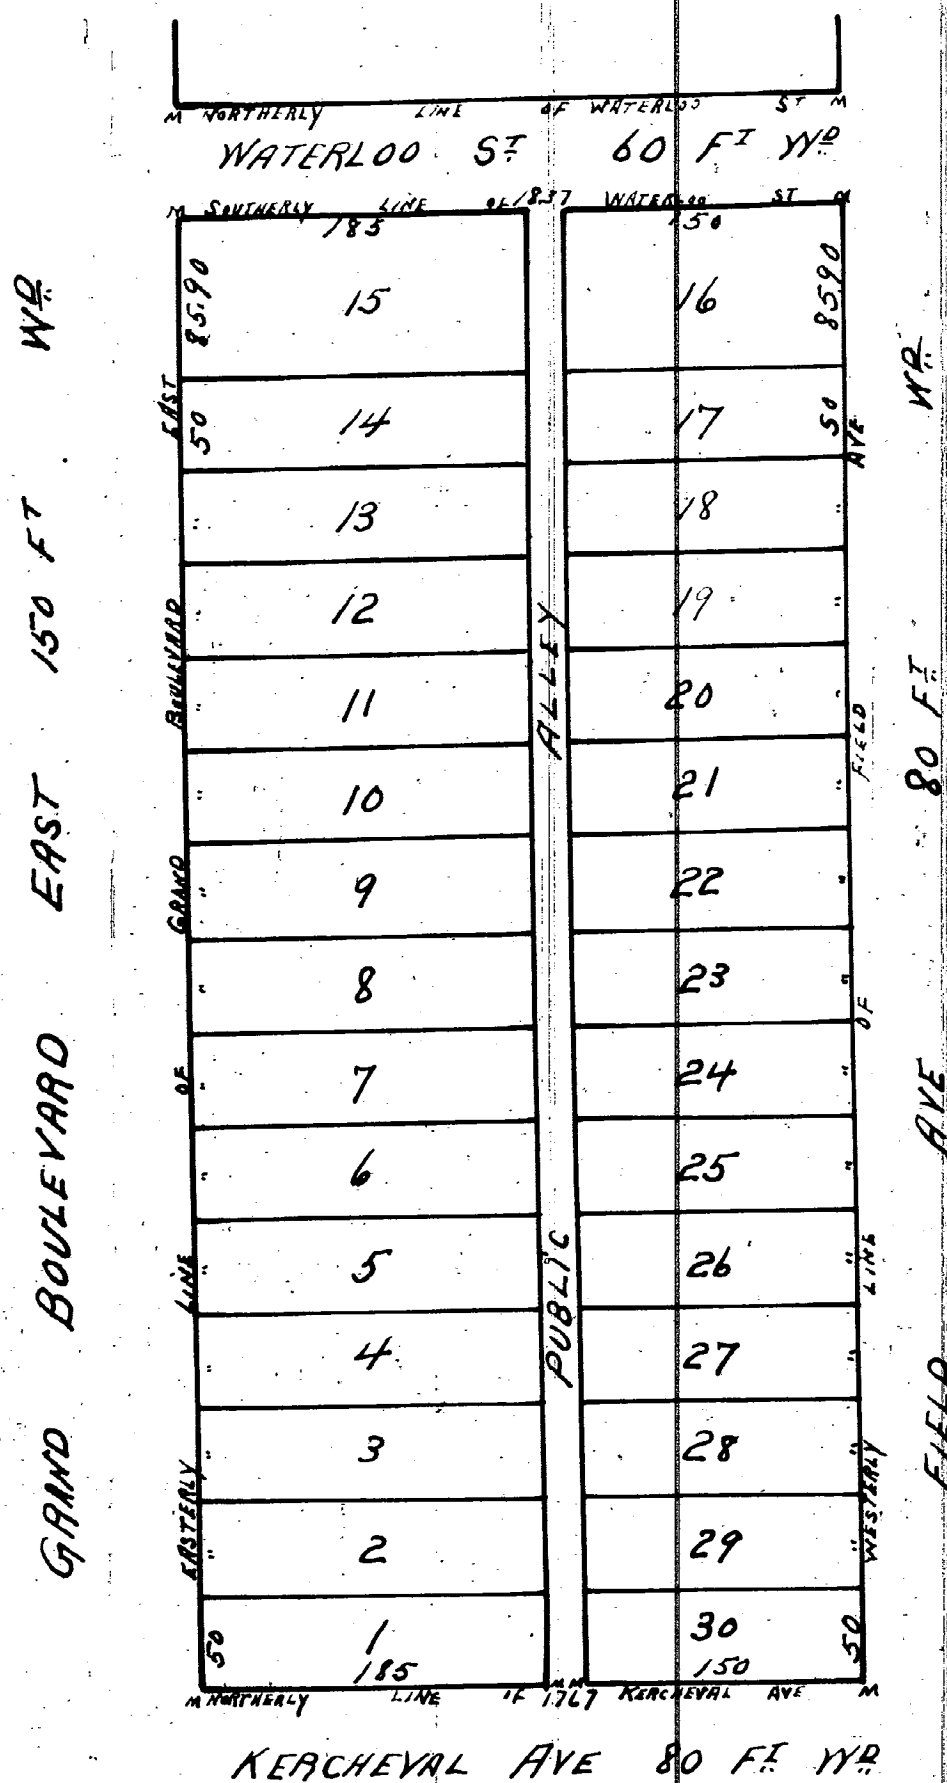

Know all men by these presents that I, Mary Field have caused to be made for record this Map of Linden Lawn Subdivision of that part of P. C. 678 between the Easterly line of the Grand Boulevard East & the Westerly line of Field Avenue & the Northerly line of Waterloo Street & the Northerly line of Kercheval Avenue Detroit Michigan by Thomas Campau & son Surveyors and I hereby adopt the same and dedicate the Streets & alleys shown for the use of the public

In presence of
Mabel Field
Vincent Field

Witness my hand & seal this Fifth day of May A. D. Eight hundred & ninety eight
Mary Field

State of Michigan
County of Wayne } ss

On this Fifth day of May A. D. Eight hundred and ninety eight before me the Subscriber a Notary Public in and for said County personally appeared Mary Field known to me to be the same person who executed the above instrument and who acknowledged the same to be her free act and deed

Vincent Field
Notary Public Wayne Co. Mich.

Examined and approved

May 14th 1898
John F. Wilkinson
Deputy Auditor General

State of Michigan
County of Wayne } ss

We F. W. Marschner Register of Deeds & Thomas Campau and son Surveyors hereby certify that we have each carefully compared this copy with the original plat of Linden Lawn Subdivision of that part of Private Claim 678 between Grand Boulevard East and Field Avenue & Kercheval Avenue & Waterloo Street Detroit Michigan and that it is an exact copy thereof & of the whole of such original map or plat

F. W. Marschner Register of Deeds
Thomas Campau & son Surveyors

I hereby certify this plat is a correct copy of the plat now on record in the Register of Deeds office being made under the supervision of the Auditor General by tracing the plat on record and affixing thereto a carefully compared copy of the dedication and certificate dated this 7th day of Jan'y 1911

John B. La Fontaine
Clerk and Gen. Dept.

Register of Deeds Office } ss
Wayne County
This instrument was received for record this 26th day of May 1898 at 2 o'clock P. M. and recorded in Liber 21 of Deeds on page 21 as proper certificate was furnished in compliance with Sec. 135 of Senate Bill No 199 file 212 Act of 1893

F. W. Marschner
REGISTER OF DEEDS

We hereby certify that the plat herein delineated is a correct one and that permanent monuments consisting of White Oak Stakes have been planted at points marked "M" as thereon shown at all angles in the boundaries of the land platted and at all intersections of streets or streets and alleys

Thomas Campau & son
Surveyors

Examined and approved May 14th 1898
John F. Wilkinson
Deputy Auditor General

Approved May 26th 1898
D. W. H. Moreland } Board of
J. H. Kellum } Public Works
James McMillan } City of Detroit