

HUNTLEY'S TWELFTH ST ELECTRIC SUBDIVISION

OF E $\frac{1}{2}$ OF E $\frac{1}{2}$ OF LOT 14 HARPER TRACT IN SECTION 21 TISBIE

GREENFIELD


WAYNE CO. MICHIGAN

SCALE 100 FEET PER INCH

MASON L. BROWN

ENGINEER AND SURVEYOR

DETROIT MICHIGAN

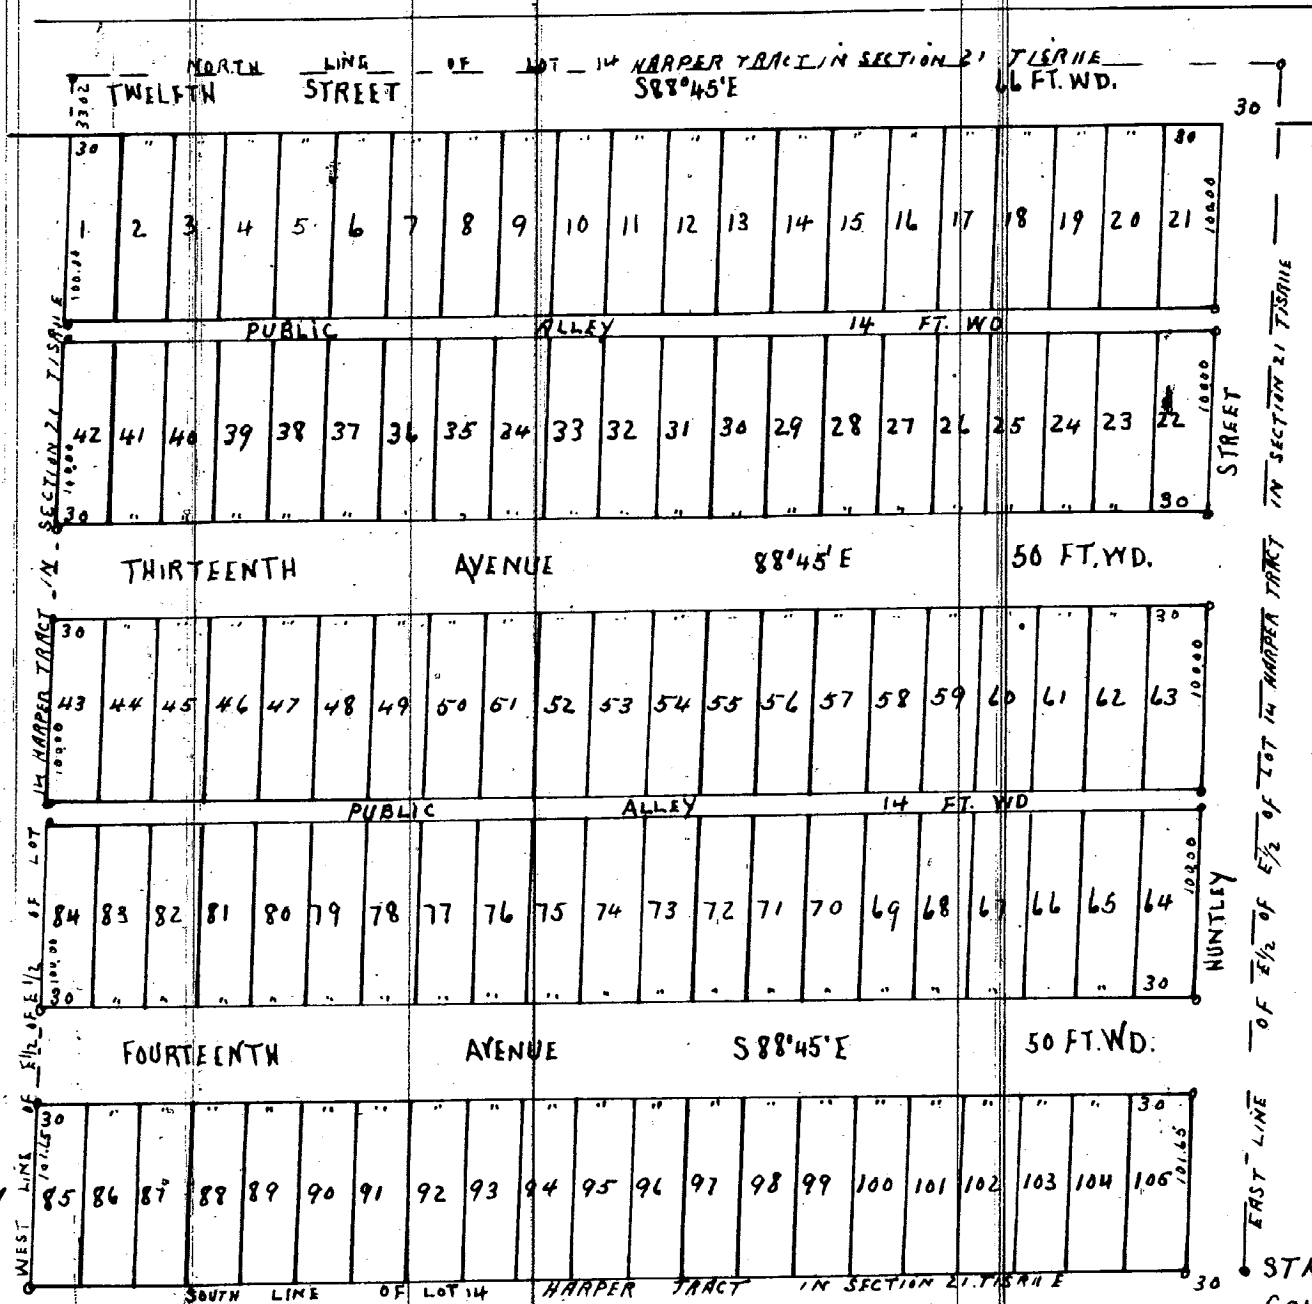

I hereby certify that this plat is a correct copy of the plat now on record in the Register of Deeds office being made under the supervision of the Auditor General by tracing the plat on record and affixing thereto a carefully compared copy of the dedication and certificate dated the 4th day of July 1911
John B. La Fountain
Clerk Aud Genl Dept

I hereby certify that the above plat is correct, and that monuments consisting of Oak Stakes $\frac{1}{4}$ inches square and 15 inches long have been placed in the ground at all angles in the boundaries and at the intersection of all streets or streets and alleys as shown on plat by o
Detroit July 2nd 1897
Mason L. Brown
Engineer and Surveyor.

KNOW ALL MEN BY THESE PRESENTS that WE Frederick S Osborne + Lissa A Osborne his wife + Eugene C Skinner and Sara M Skinner his wife have caused the land embraced in the above plat to be surveyed laid out and platted to be known as Huntley's Twelfth St Electric Sub of the E $\frac{1}{2}$ of E $\frac{1}{2}$ of LOT 14 HARPER TRACT IN SECTION 21 TISBIE GREENFIELD Wayne Co. Michigan and that the Streets and Alleys shown on said plat are hereby dedicated to the use of the public
Witness our hands and seals this 30th day of July A. D. Eighteen Hundred and Ninety seven.

In presence of
Robert E Hull Jr. as to Frederick S
Barmanly and as to Lissa A Osborne
Emmett M. Knaeth as to Eugene C Skinner
Wade C Parsons as to Sara M Skinner
Frederick S Osborne [L.S.]
Lissa A Osborne [L.S.]
Eugene C Skinner
Sara M Skinner
or to Lissa A Osborne

Examined and Affirmed
September 21st 1897
John F. Wilkinson
Deputy Auditor General

Register of Deeds Office } ss
Wayne County
This instrument was received for record this 19
day of October 1897 at 11 40
o'clock AM and recorded in Liber 21
of Plate on page 5 as proper certificate was
furnished in compliance with Sect. 135 of
Senate Bill No 199 File 212. Act of 1893.

P. C. Bird
Def REGISTER OF DEEDS

STATE OF MICHIGAN } ss
COUNTY OF Oakland
On this the 5th day of August 1897 before
me a Notary Public in and for said county, personally appeared the
above named Lissa A Osborne wife of Frederick
S Osborne
known to me to be the same persons who executed the above dedication
and who acknowledged the same to be their free act and deed
Emma Sargent Notary Public
Oakland County Michigan

STATE OF MICHIGAN } ss
COUNTY OF Wayne
On this the 30th day of July 1897 before
me a Notary Public in and for said county, personally appeared the
above named Frederick S Osborne + Eugene C Skinner
and Sara M Skinner his wife
known to me to be the same persons who executed the above dedication
and who acknowledged the same to be their free act and deed
Robert E Hull Jr. Notary Public
Wayne County Michigan

STATE OF MICHIGAN } ss
COUNTY OF Wayne
We P. C. Bird Def Register
of Deeds and Mason L. Brown Surveyor hereby
certify that we have each carefully compared this copy with the original
plat of Huntley's Twelfth subdivision of E $\frac{1}{2}$ of E $\frac{1}{2}$ of LOT 14 HARPER TRACT IN SECTION 21 TISBIE GREENFIELD
WAYNE CO MICHIGAN and that it is an exact copy thereof and of
the whole of such original map or plat
P. C. Bird Def Register of Deeds
Mason L. Brown Surveyor