

WILDERMERE PARK.

SUBDIVISION OF PART OF 1/4 SEC. 53.10000 AT

CITY OF DETROIT

WAYNE CO.

MICHIGAN.


MASON L. BROWN
22-24 N. DEARBORN BLVD
DETROIT MICH

Register of Deeds Office } ss
Wayne County

This instrument was received for record this 24th day of July 1895 at 2nd o'clock P.M. and recorded in Liber 19 of Plats on page 99 as proper certificate was furnished in compliance with Sect. 135 of Senate Bill No. 199 File 213 Act of 1893

F. M. Marschner
REGISTER OF DEEDS

SCALE 80 FT. PER INCH

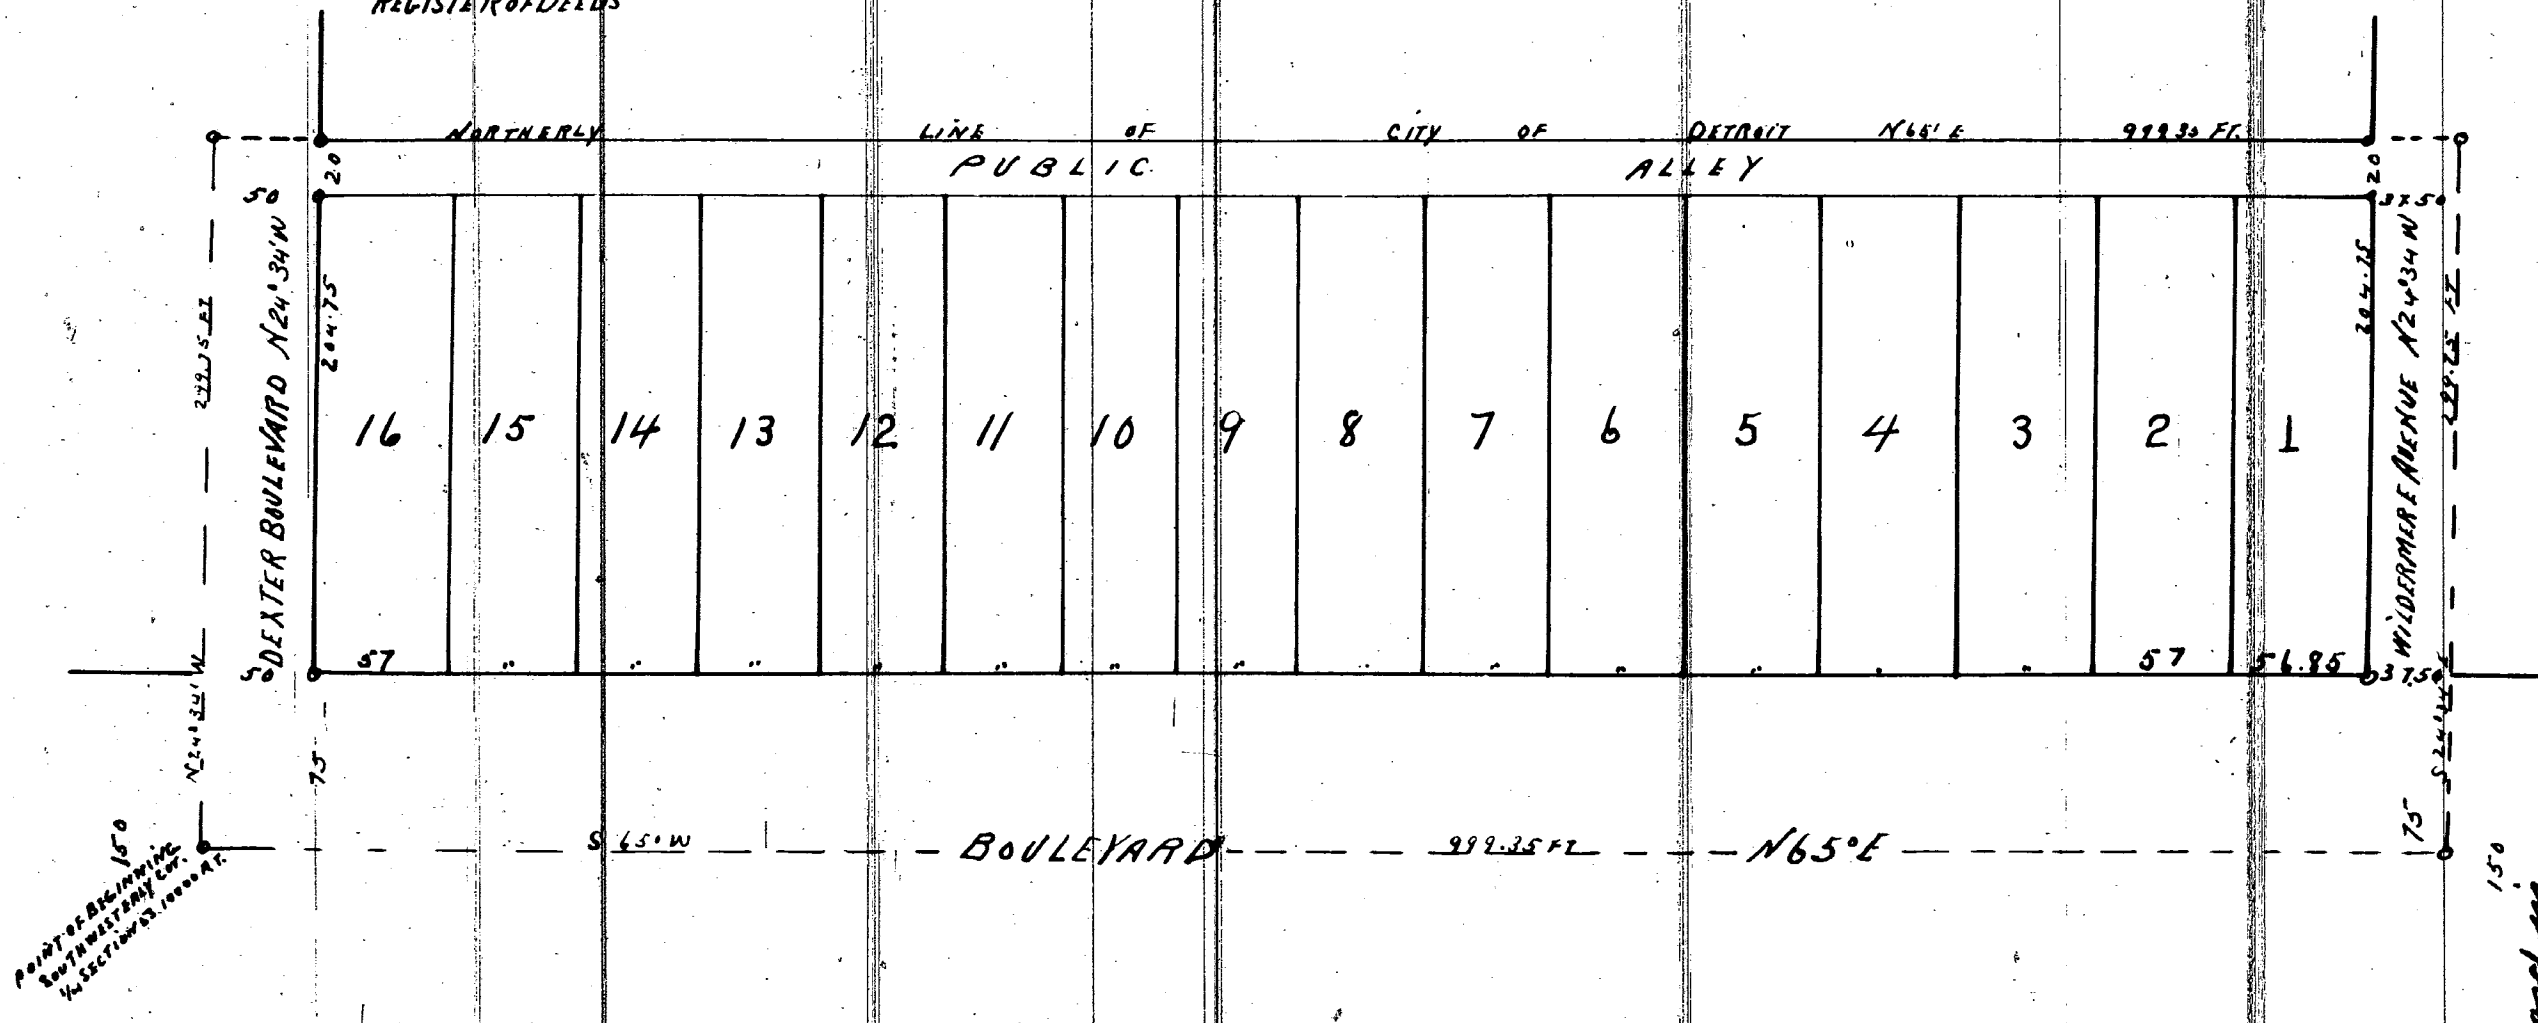

I hereby certify that the above Plat is correct, and that Monuments consisting of Oak Stakes 1/2 inches square and 15 inches long have been placed in the Ground at all angles in the Boundaries, and at the intersection of all Streets or Streets and Alleys, as shown on plat by

Detroit April 18th 1895.
Mason L. Brown
Engineer and Surveyor

KNOW ALL MEN BY THESE PRESENTS, that We Maria R. Woolley, Wilder Smith By Henry M. Reynolds his guardian, ad. litem George H. McCune, Fanny R. McCune his wife Benjamin Briscoe

Louis S. Briscoe his wife and Frank Briscoe by Henry M. Reynolds his guardian ad litem Have caused the land embraced in the above plat to be surveyed laid out and platted to be known as WILDERMERE PARK subdivision of part of 1/4 Sec. 53 10000 AC. CITY OF DETROIT WAYNE Co. Michigan and that the Streets and Alleys shown on said plat have been dedicated to the use of the public Witness our hands and seals this the 14th day of May A. D. Eighteen Hundred and Ninety Five

In presence of
Benjamin Briscoe [L.S.]
Lena S. Briscoe [L.S.]
Marie R. Woolley [L.S.]
Fanny R. McCune [L.S.]
Geo. H. McCune [L.S.]
Henry M. Reynolds [L.S.]
Guardian ad litem

STATE OF MICHIGAN } ss
COUNTY OF WAYNE

On this the 14 day of May 1895 before me a Notary Public in and for said county personally appeared the above named Benjamin Briscoe Lena Briscoe his wife and Marie R. Woolley known to me to be these or the same persons who executed the above dedication and who acknowledged the same to be their free act and deed

Lewis H. Paddock Notary Public
Wayne County Michigan

STATE OF MICHIGAN } ss
COUNTY OF WAYNE

On this the 29 day of May 1895 before me a Notary Public in and for said county personally appeared the above named Henry M. Reynolds his guardian ad litem and Henry M. Reynolds known to me to be the same persons who executed the above dedication and who acknowledged the same to be their free act and deed

Examined & approved
June 15th 1895
Geo. D. B. Angell
Deputy Auditor General

STATE OF Illinois } ss
COUNTY OF KANE

On this the 4th day of June 1895 before me a Notary Public in and for said county personally appeared the above named Fanny R. McCune and George H. McCune her husband known to me to be the same persons who executed the above dedication and who acknowledged the same to be their free act and deed

Thos. J. Rushman Notary Public
Kane County Illinois

STATE OF MICHIGAN } ss
COUNTY OF

We F. M. Marschner Register of Deeds and Surveyor, hereby certify that we have each carefully compared this copy with the original plat of WILDERMERE PARK subdivision of part of 1/4 Sec. 53.10000 AC. CITY OF DETROIT WAYNE Co. Michigan and that it is an exact copy thereof and of the whole of such original map or plat

F. M. Marschner Register of Deeds
Mason L. Brown Surveyor.

APPROVED July 22, 1895.

James Dean } Board of Public Works
Jacob Guthard } City of Detroit
John McCuan } Wayne Co. Michigan

THE PROPERTY EMBRACED IN THE ABOVE PLAT IS DESCRIBED AS FOLLOWS:
Beginning at the Southwest corner of 1/4 Sec. 53.10000 Acre Tract City of Detroit, Wayne Co. Michigan Thence N 24° 34' W. 299.75 Feet Thence N 65° E 999.35 feet Thence S 24° 34' W. 299.75 Feet Thence S 65° W 999.35 feet to the place of beginning

I hereby certify that this plat is a correct copy of the plat now on record in the Register of Deeds office being made under the supervision of the Auditor General by tracing the plat on record and affixing thereto a carefully compared copy of the dedication and certificate

Dated this 3rd day of January 1911
John B. Ho. Forsyth
Clerk and Ex. Regt.

KNOW ALL MEN BY THESE PRESENTS, that We Benjamin Briscoe, Lena Briscoe, Marie R. Woolley, Fanny R. McCune, Geo. H. McCune, Henry M. Reynolds, Guardian ad litem, have caused the land embraced in the above plat to be surveyed laid out and platted to be known as WILDERMERE PARK subdivision of part of 1/4 Sec. 53.10000 AC. CITY OF DETROIT WAYNE Co. Michigan and that the Streets and Alleys shown on said plat have been dedicated to the use of the public Witness our hands and seals this the 14th day of May A. D. Eighteen Hundred and Ninety Five

Signed Sealed and Delivered in presence of
Lewis H. Paddock
Carrie Pigott

Notary Warren (L.S.)
George Dingwall (L.S.)
John C. Goodrich (L.S.)
Helen M. Reynolds (L.S.)
Guardian of Wilder Smith & George B. Briscoe