

## LEGGETT &amp; RODGERS SUB.


OF THE SOUTHERLY  $6\frac{2}{3}$  ACRES OF THE EASTERLY 20 ACRES OF THE WESTERLY 55 ACRES OF $\frac{1}{4}$  SEC 23. 10000 A.T. HAMTRAMCK,

WAYNE CO. MICHIGAN

MASON L. BROWN  
ENGINEER & SURVEYOR  
22.23+24 HODGES BLOCK  
DETROIT MICH

DECEMBER 1892

SCALE 100 FEET PER INCH

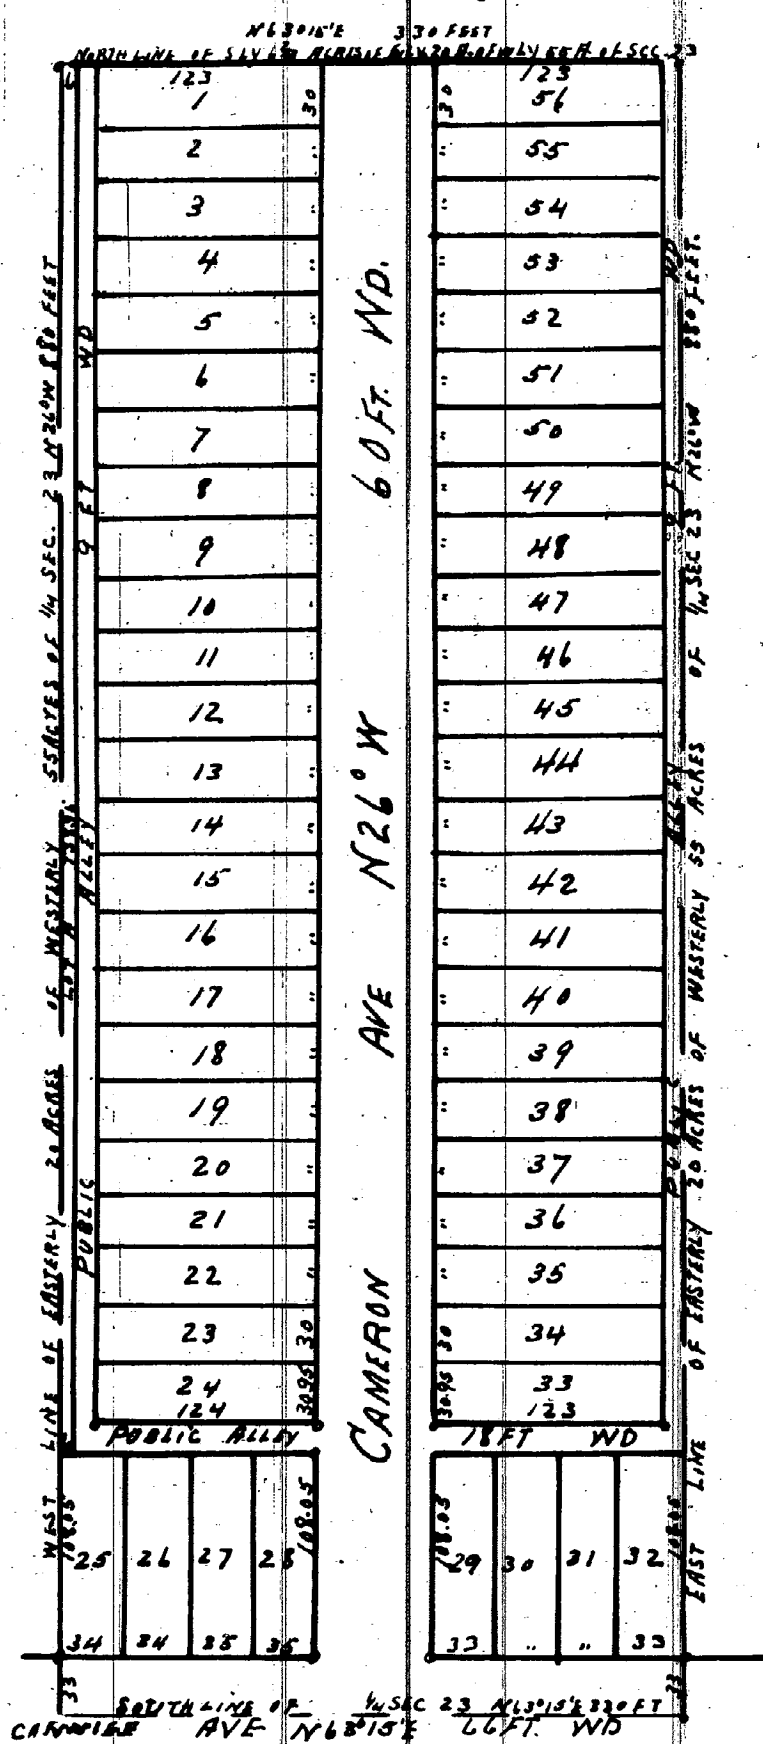

I hereby certify that the above Plat is correct, and that Monuments consisting of Iron Rods  $\frac{3}{4}$  inches in diameter & 18 inches long have been placed in the Ground at all angles in the Boundaries and at the intersection of all Streets or Streets and Alleys, as shown on plat by O.

Detroit DECEMBER 28<sup>th</sup> 1892.

Mason L. Brown  
Engineer and Surveyor

KNOW ALL MEN BY THESE PRESENTS, that WE  
FREMONT WOODRUFF AND ANNIE A WOODRUFF (HIS WIFE)

Have caused the land embraced in the above plat to be surveyed laid out and platted, to be known as LEGGETT AND RODGERS SUB. OF THE SOUTHERLY  $6\frac{2}{3}$  ACRES OF THE EASTERLY 20 ACRES OF THE WESTERLY 55 ACRES OF THE  $\frac{1}{4}$  SEC 23. 10000 A.T. HAMTRAMCK, WAYNE CO. Michigan, and that the Streets and Alleys shown on said plat are hereby dedicated to the use of the public. Witness our hands and seals this the 24<sup>th</sup> day of January A.D. Eighteen Hundred and Ninety Three.

In presence of  
W. L. Hunt  
Edw W McLeod

Fremont Woodruff [L.S.]  
Annie Stearns Woodruff [L.S.]

I hereby certify that this plat is a correct copy of the plat now on record in the Register of Deeds office being made under the supervision of the Auditor General by tracing the plat on record and affixing thereto a carefully compared copy of the dedication and certificates

Dated this 11<sup>th</sup> day of Feb'y 1911

John P. LaFontaine  
Clerk and Gen. Dep't

STATE OF MICHIGAN } ss  
County of WAYNE

We Elgin A. Heames Dep. Register of Deeds, and MASON L. BROWN Surveyor, hereby certify that we have each carefully compared this copy with the original plat of LEGGETT AND RODGERS SUB. OF THE SOUTHERLY  $6\frac{2}{3}$  ACRES OF THE EASTERLY 20 ACRES OF THE WESTERLY 55 ACRES OF THE  $\frac{1}{4}$  SEC 23. 10000 A.T. HAMTRAMCK, WAYNE CO. MICHIGAN and that it is an exact copy thereof and of the whole of such original map or plat.

Elgin A. Heames Dep. Register of Deeds  
Mason L. Brown Surveyor

STATE OF MICHIGAN } ss  
County of WAYNE

On this the 24<sup>th</sup> day of January 1893, before me a Notary Public in and for said County, personally appeared the above named FREMONT WOODRUFF, AND ANNIE A WOODRUFF (HIS WIFE) known to me to be the same persons who executed the above dedication and who acknowledged the same to be their free act and deed.

Wellington L. Hunt Notary Public  
WAYNE County, Michigan

Examined and Approved

January 27-1893

H. R. Pratt

Deputy Auditor General

REGISTER'S OFFICE } ss  
County of Wayne  
Received for Record the 30<sup>th</sup> day  
of January 8. D. 1893 at  
3 P.M. and Re-  
corded in Liber 18 of Plats  
on Page 12  
Elgin A. Heames  
Dep. REGISTER