

FORDNEY'S SUBDIVISION

in S. 1/2 of S. E. 1/4 of Section 20, T. 3 S. R. 11 E.


Ecorse.

Wayne Co.,

MICHIGAN.

SCALE 100 FEET = 1 INCH

MASON L. BROWN
SURVEYOR
820-1-2-3 CHAMBER OF COMMERCE
DETROIT MICH

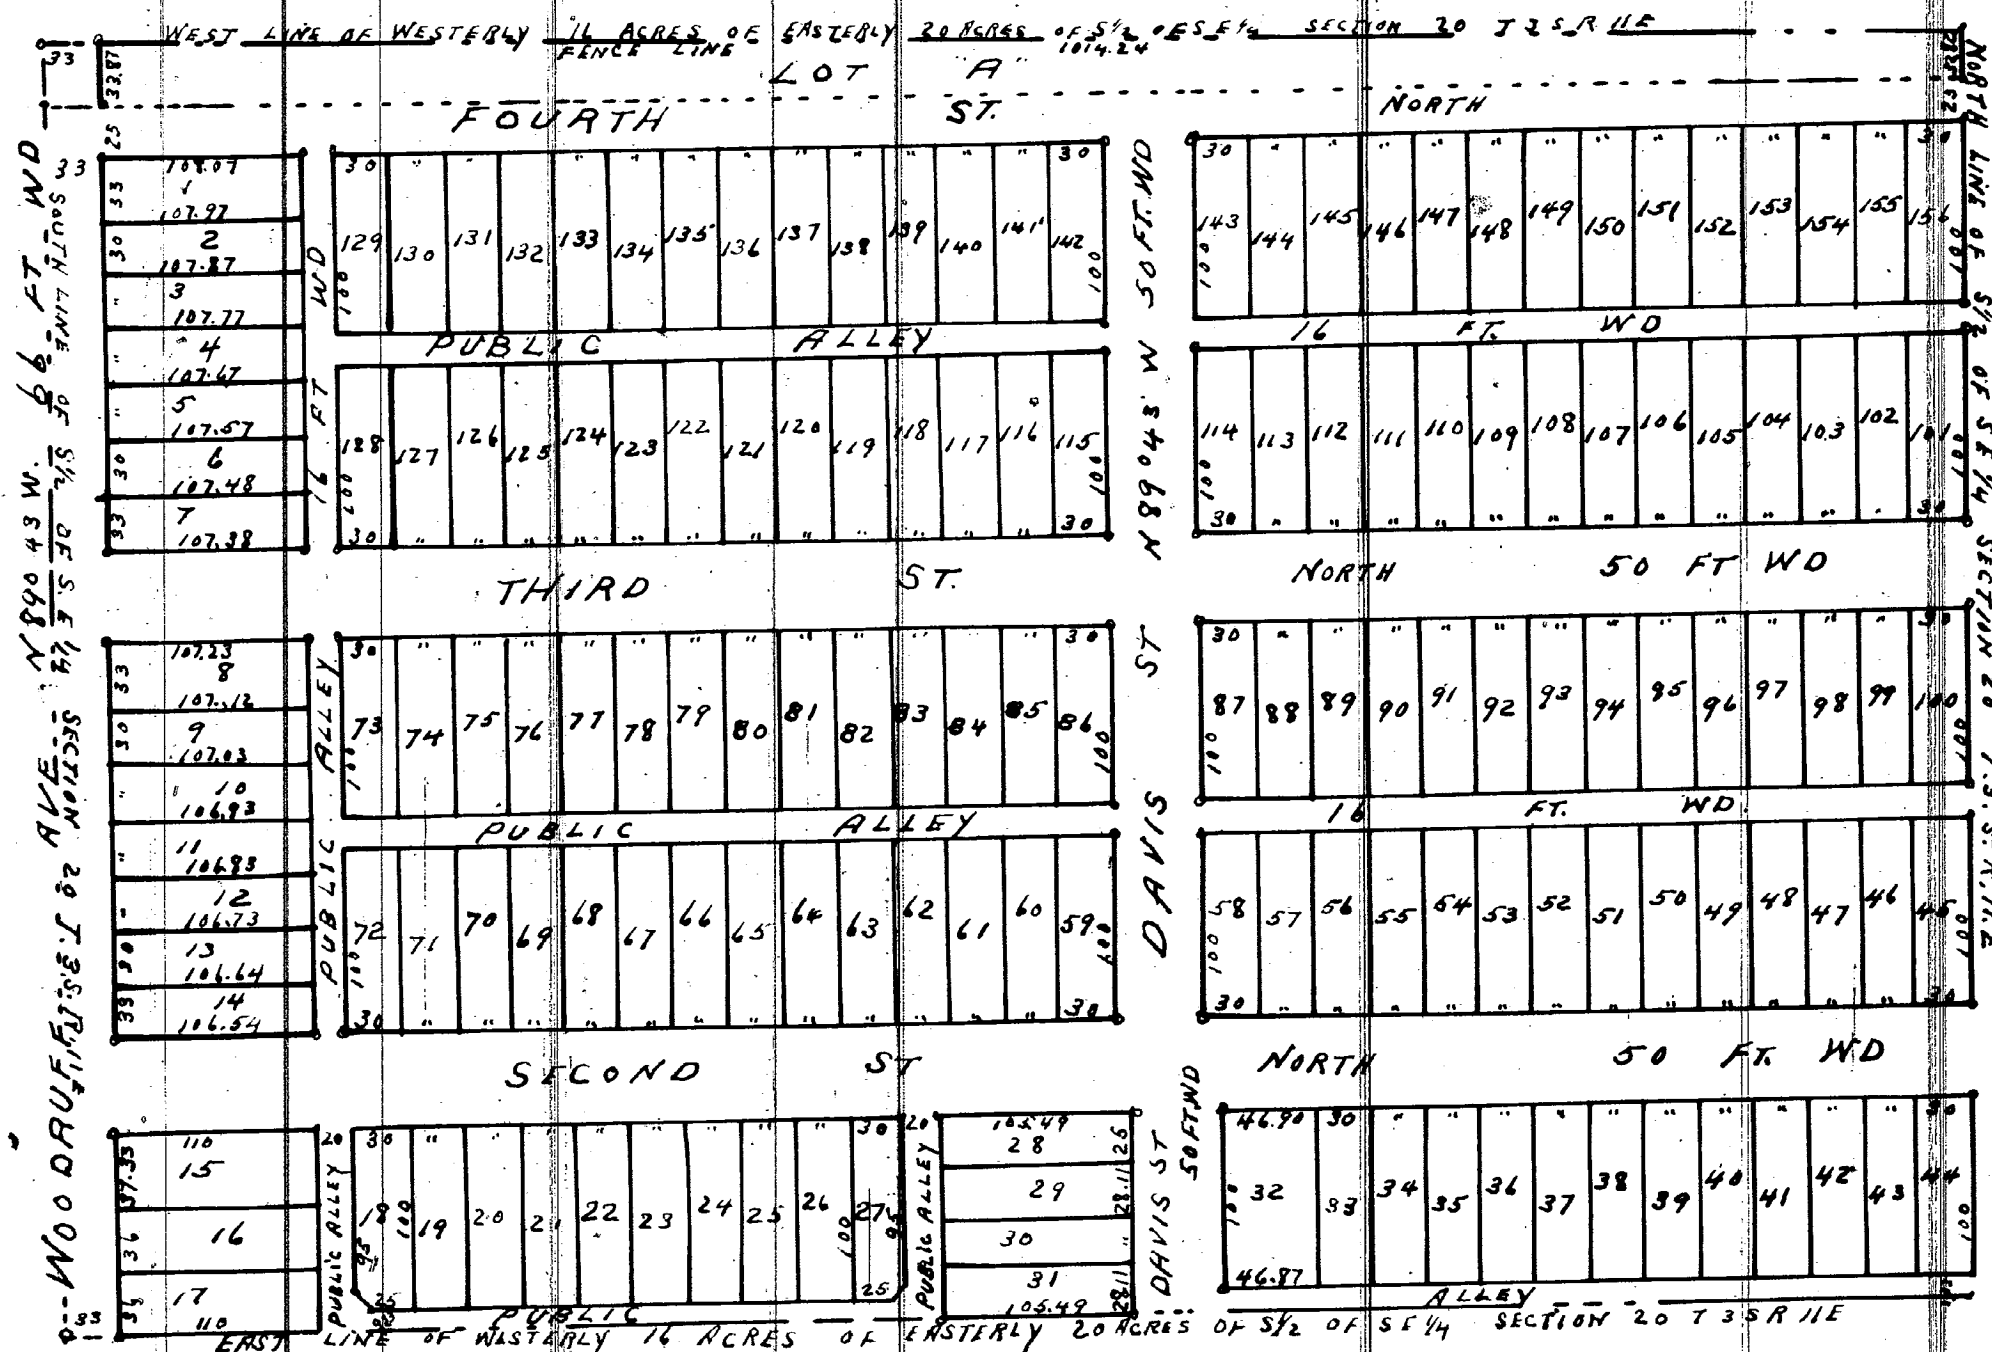

I hereby certify that the above Plat is correct and that Monuments consisting of Oak Stakes 1 1/4 inches square and 15 inches long have been placed in the Ground at all angles in the Boundaries, and at the intersection of all Streets or Streets and Alleys, as shown on plat by o

Detroit JULY 30 1898
Mason L. Brown
Engineer and Surveyor

KNOW ALL MEN BY THESE PRESENTS, that WE
F. A. SCHULTE AND BERTHA Y. SCHULTE
(HIS WIFE)
Have caused the land embraced in the above plat to be surveyed, laid out and platted, to be known as FORDNEY'S SUBDIVISION IN S. 1/2 OF S. E. 1/4 OF SECTION 20 T. 3 S. R. 11 E. Ecorse, Wayne Co., Michigan, and that the Streets and Alleys shown on said plat are hereby dedicated to the use of the public. Witness our hands and seals this 30th day of JULY A. D. Eighteen Hundred and Ninety eight in presence of

John B. Seward
a J. Petz

F. A. Schulte [L.S.]
Bertha Y. Schulte [L.S.]

The property hereon platted is described as the Westerly sixteen (16) acres of the Easterly twenty (20) acres of the South one half (1/2) of the South east one quarter (1/4) of section twenty (20) T. 3 S. R. 11 E. Ecorse Wayne County

I hereby certify that this Plat is a correct copy of the plat now on record in the Register of Deeds office being made under the supervision of the Auditor General by tracing the plat on record and affixing thereto a carefully compared copy of the dedication and certificates

Dated this 9th day of Jan'y 1911
John B. Seward Clerk and Gen. Supt.

STATE OF MICHIGAN } ss
COUNTY OF WAYNE }
On this, the 30th day of JULY 1898, before me, a Notary Public in and for said county, personally appeared the above named F. A. SCHULTE AND BERTHA Y. SCHULTE (HIS WIFE) known to me to be the same persons who executed the above dedication and who acknowledged the same to be their free act and deed.
John P. Seward Notary Public
WAYNE County Michigan

STATE OF MICHIGAN } ss
County of WAYNE }
We P. B. Bird Register of Deeds, and MASON L. BROWN Surveyor, hereby certify that we have each carefully compared this copy with the original plat of FORDNEY'S SUBDIVISION IN S. 1/2 OF S. E. 1/4 OF SECTION 20 T. 3 S. R. 11 E. Ecorse WAYNE Co. MICHIGAN and that it is an exact copy thereof and of the whole of such original map or plat.

Mason L. Brown Register of Deeds
Surveyor

Examined and Approved
August 12 - 1898
John F. Wilkinson
Deputy Auditor General

Register of Deeds Office } ss
Wayne County }
This instrument was received for record this 23 day of August 1898 at 2:45 o'clock P.M. and recorded in Liber 21 of Plats on page 26 as proper certificate was furnished in compliance with Sect 135 of Senate Bill No 199 File 212 Act of 1893

P. B. Bird
Deputy REGISTER OF DEEDS