11225

E.W. VOIGT'S SUB.

of Outlots 1 and nly. 82.9 Ft. of 2 of P.C. 6

LOUIS MORAN FARM

DETROIT

Surveyed and drawn by Wm C SAUER. C.E.

Scale: 100 Ft 1 Inch.

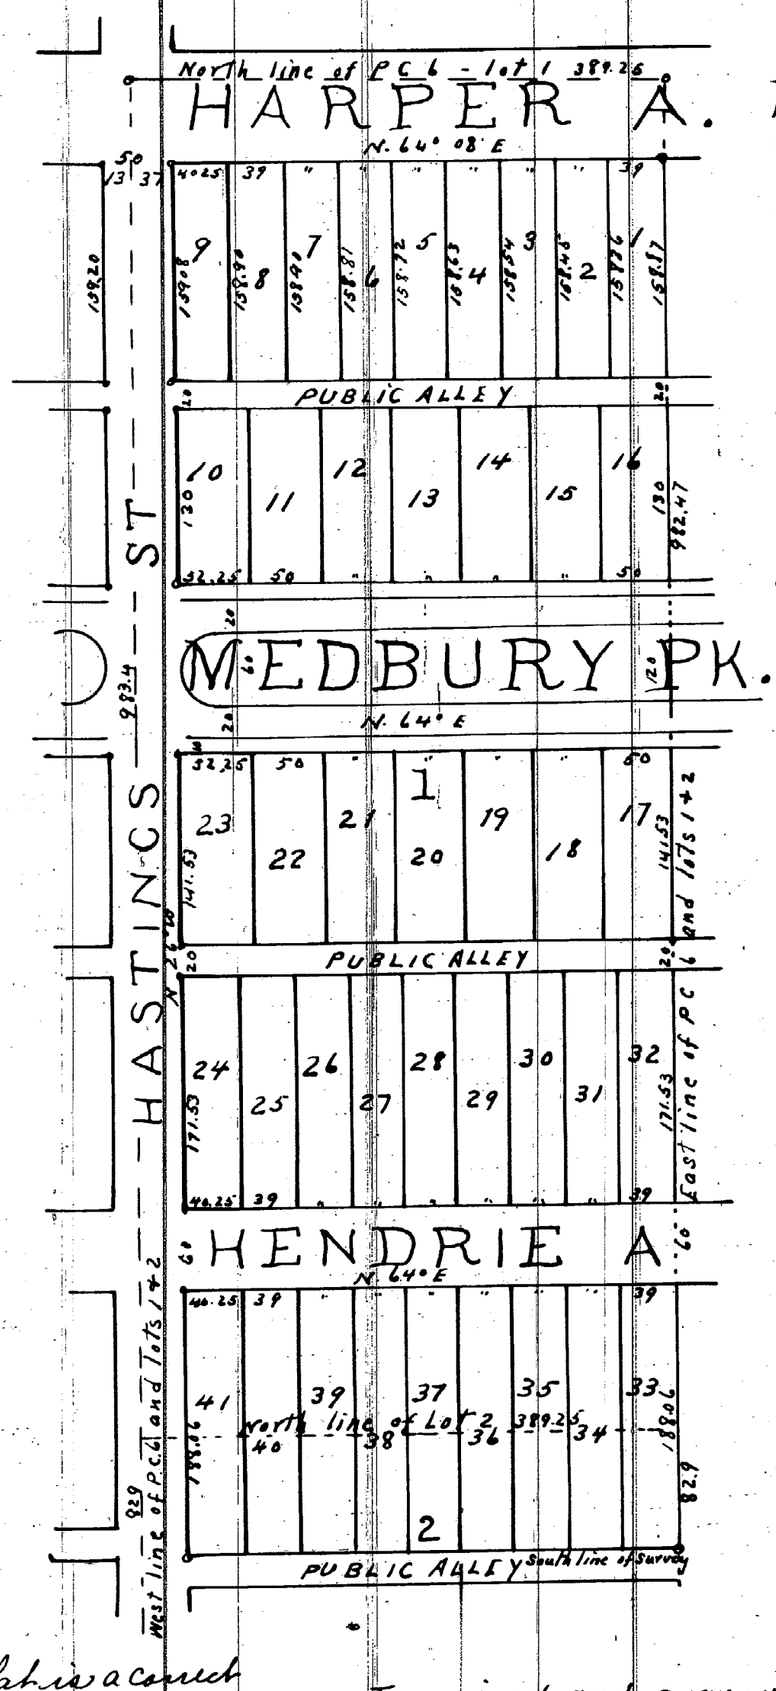

Know ALL Men By These Presents that we Edward W. Voigt and Marion W. R Voigt his wife. of Detroit. Wayne County. Mich have caused the land embraced in the above plat to be surveyed and platted. to be known as E. W. Voigt's Sub. of Outlots 1 and nly 82.9 Ft of 2. of P.C. 6 Louis Moran Farm. Detroit and that the Streets and Alleys shown on said plat are hereby dedicated to the use of the public

Witness our hands and seals this the 27th day of March A.D. Eighteen hundred and ninety seven.

In presence of

Helen C Albertus } Edward W. Voigt
Emil Landsberg } Marion W.R Voigt

State of Michigan } L.S.
County of Wayne }

On this 27th day of March A.D. Eighteen hundred and ninety seven before me the subscriber. a Notary Public in and for said County. personally appeared Edward W. Voigt and Marion W. R. Voigt, his wife known to me to be the same persons who executed the above instrument. and who acknowledged the same to be their free act and deed

Emil Landsberg
Notary Public Wayne Co Mich

I hereby certify that the above Plat is correct. and that Monuments consisting of oak stakes 1½ inches square and 16 inches long. marked thus "o" on Plat have been placed in the ground at all angles in the boundaries and at the intersections of all Streets or Streets and Alleys

Detroit March 27. 1897

Wm C. Sauer
Surveyor

I hereby certify that this plat is a correct copy of the plat now on record in the Register of Deeds office being made under the supervision of the Auditor General by tracing the plat on record and affixing thereto a carefully compared copy of the dedication and certificates

Dated this 5th day of Jany 1911
John B La Fountain
Clerk. And Ex Officio

Examined and approved April 21st. 1897
John F Wilkinson
Depy. Auditor General

State of Michigan } LS
County of Wayne }

We P C Bird Dep Register of Deeds. and Wm C. Sauer. surveyor hereby certify that we have each carefully compared this copy with the original Plat of E. W. Voigt's Sub of Outlots 1 and nly 82.9 Ft. of 2 of P.C. 6. Louis Moran Farm. Detroit, and that it is an exact copy thereof and of the whole of such original Plat

P C Bird Dep Register of Deeds

Wm C Sauer. Surveyor

APPROVED October 29th 1897
John McVicar
D W H. Moreland
BOARD OF PUBLIC WORKS of the City of Detroit

Register of Deeds Office } ss
Wayne County
This instrument was received for record this 12th day of November 1897 at 1 o'clock P M and recorded in Liber 21 of Plats on page 6 as proper certificate was furnished in compliance with Sect. 135. of Senate Bill No. 199 File 212 Act of 1893

P. C. Bird
REGISTER OF DEEDS

ClibPDF - www.fastio.com