


# HUBBARD AND DINGWALL'S

SUBN OF O. L. 55

OF THE

SUBN OF P. C. 30

DETROIT WAYNE CO MICH

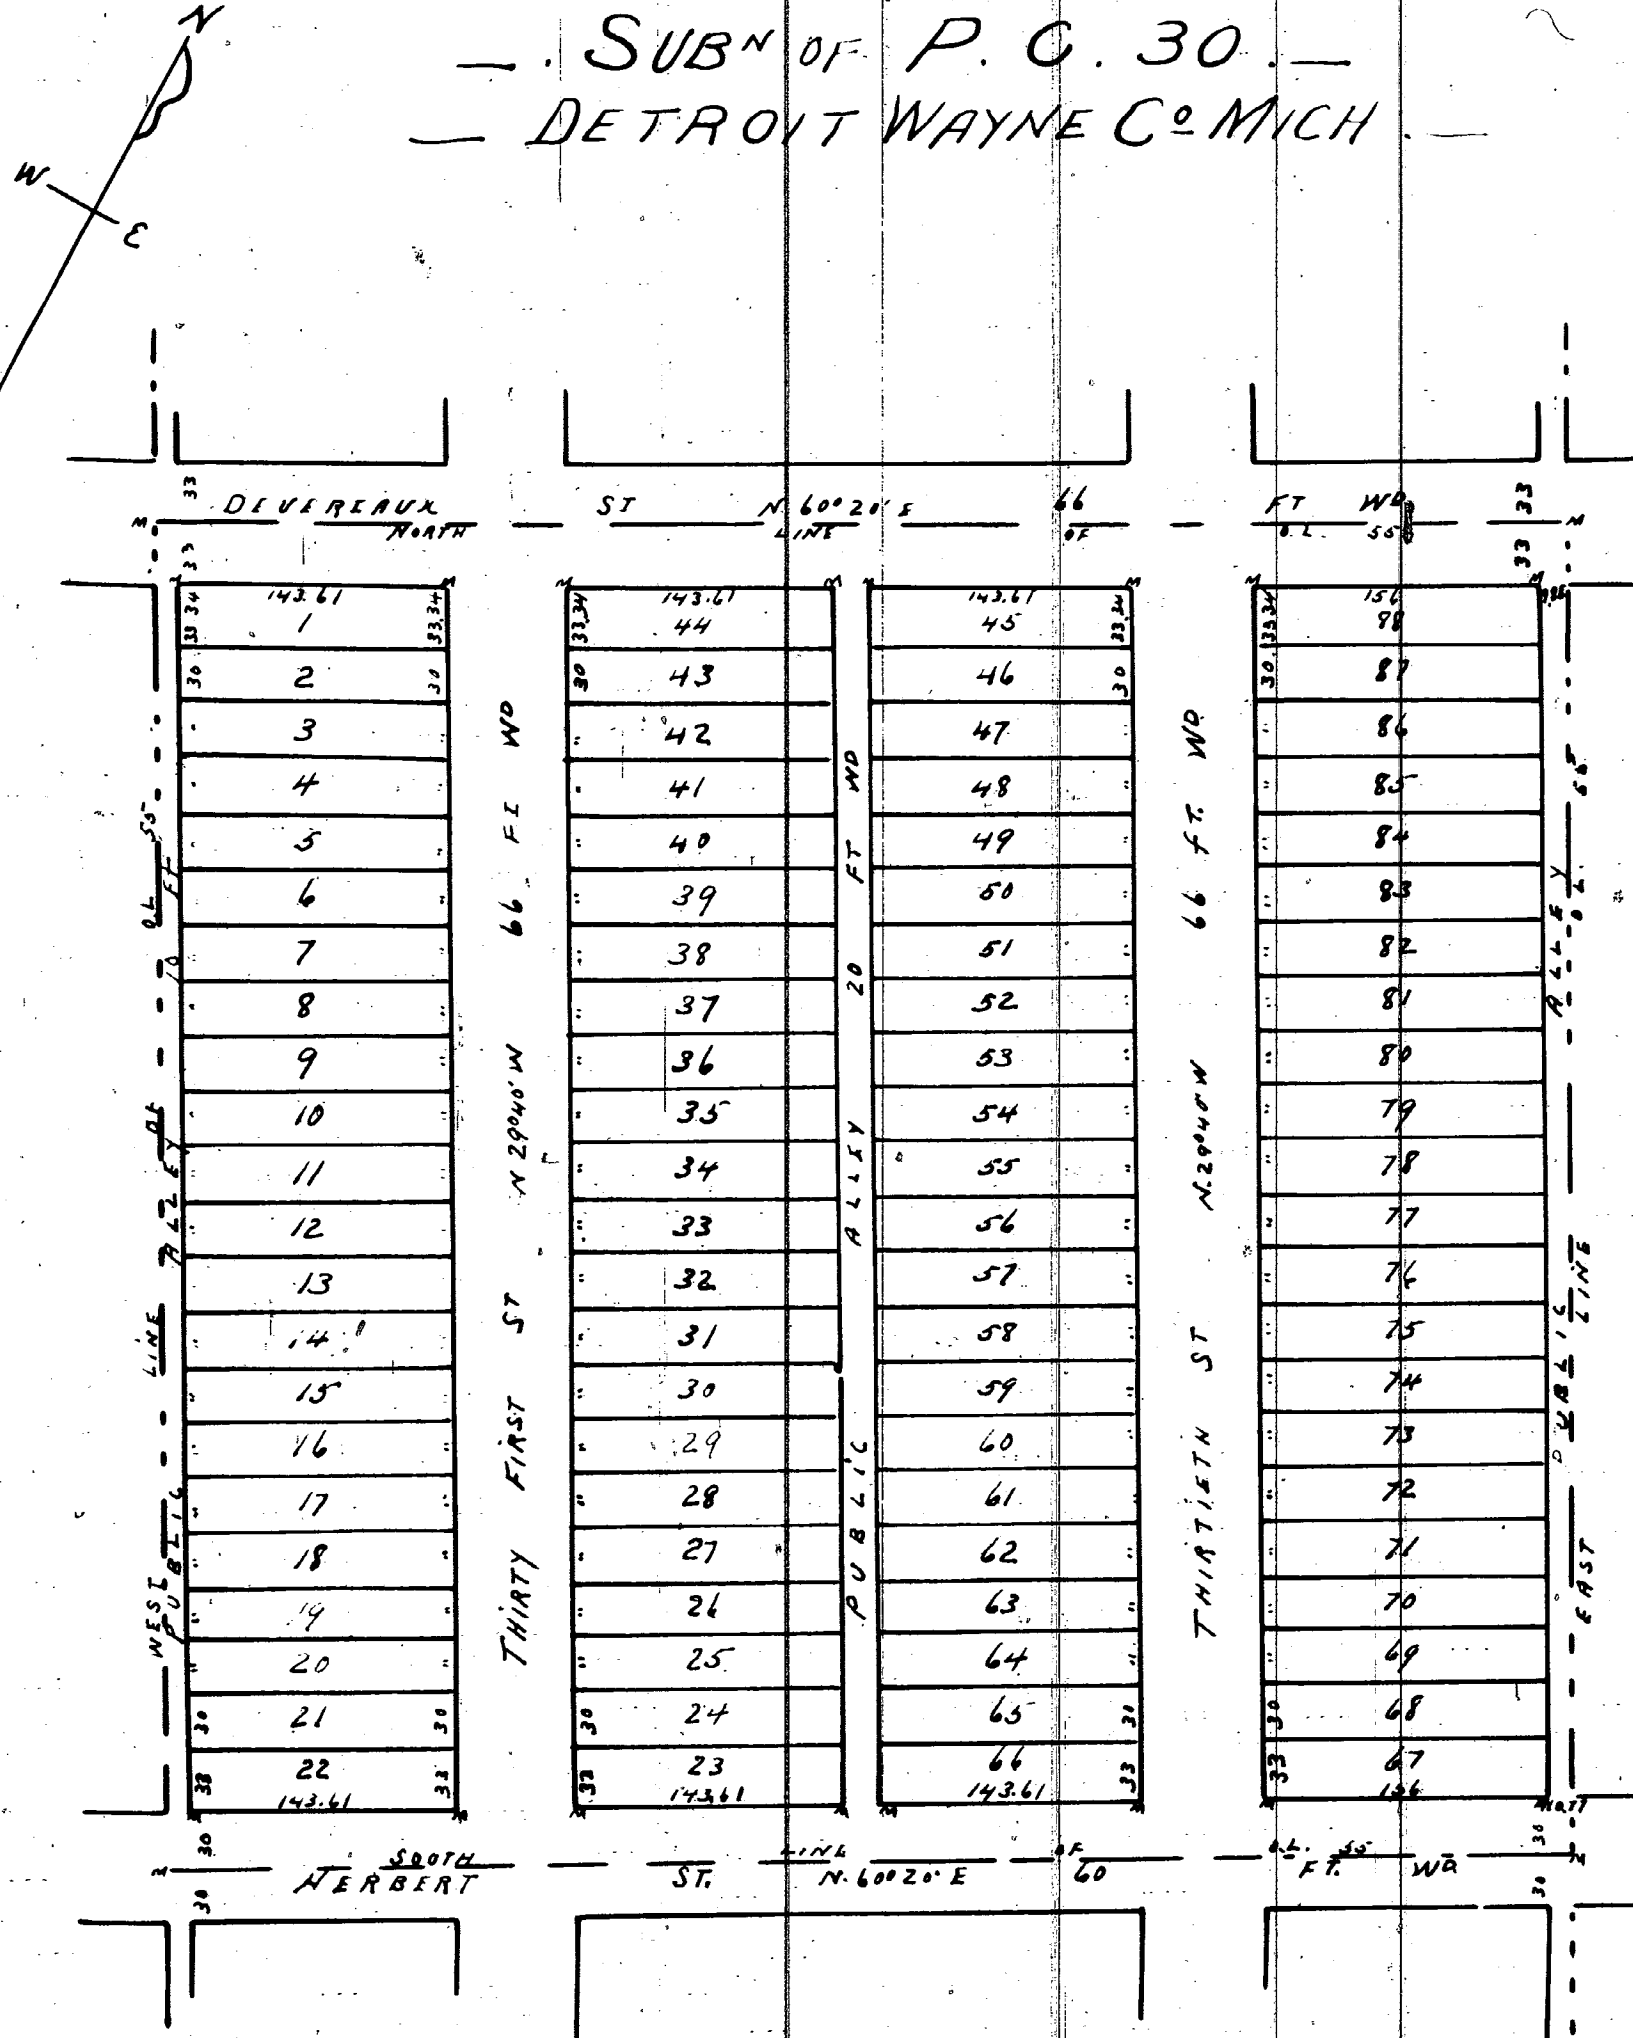

SCALE - ONE INCH = 100 FE

I hereby certify that the plat herein delineated is a correct one and that permanent monuments consisting of white oak stakes have been planted at points marked "M" as thereon shown at all angles in the boundaries of the land platted and at all intersections of streets or streets and alleys

John McLaughlin  
Surveyor.

I hereby certify that this plat is a correct copy of the plat now on record in the Register of Deeds office being made under the supervision of the Auditor General by tracing the plat on record and affixing thereto a carefully compared copy of the dedication and certificates

Dated this 10<sup>th</sup> day of Feb 1911  
John B. LaFountain  
Clerk and Gen. Supt

Know all men by these presents that we George Dingwall and Phebe Dingwall his wife have caused to be made for record this plat of Hubbard & Dingwall's Sub. division of Out Lot 55 & the Subdivision of Private Claim 30 Detroit Wayne County Michigan by John M. Laughlin Surveyor, & we hereby adopt the same record & dedicated the streets & alleys shown for the use of the public

In presence of Witness our hands & seals  
This Fourteenth day of February  
A. D. Eighteen Hundred Ninety Three  
Edwin B. Hutchinson  
Effie Eastman  
George Dingwall  
Phebe Dingwall

State of Michigan }  
County of Wayne }  
On this Fourteenth day of February  
A. D. Eighteen Hundred & Ninety Three  
before me the subscriber a Notary Public in and for said County personally appeared George Dingwall and Phebe Dingwall his wife, known to me to be the same persons who executed the above instrument & who acknowledged the same to be their free act & deed  
Edwin B. Hutchinson  
Notary Public Wayne Co Mich

State of Michigan }  
County of Wayne }  
We John A. Heames Register of Deeds & John M. Laughlin Surveyor hereby certify that we have each carefully compared this copy with the original map or plat of Hubbard & Dingwall's Subdivision of Out Lot 55 of the Subdivision of Private Claim 30 Detroit Wayne County Michigan & that it is an exact copy thereof & of the whole of such original map or plat  
John A. Heames Register of Deeds  
John M. Laughlin Surveyor

REGISTER'S OFFICE }  
County of Wayne }  
Received for Record the 8<sup>th</sup> day  
of March A. D. 1893 at  
3<sup>30</sup> o'clock P. M. and Re-  
corded in Liber 18 of Plats  
on Page 19  
John A. Heames  
REGISTER

Examined and Approved  
February 18-1893  
H. P. Pratt  
Deputy Auditor General

Approved March 4<sup>th</sup> 1893  
John McVicar } Board of  
James Dean } Public Works  
Jacob Guthard } Detroit Mich.