


RIVERSIDE
BEING
FIELD AND KEAN'S
SUB^d of part of P. C. 152
South of JEFFERSON AVE
DETROIT WAYNE CO. MICH

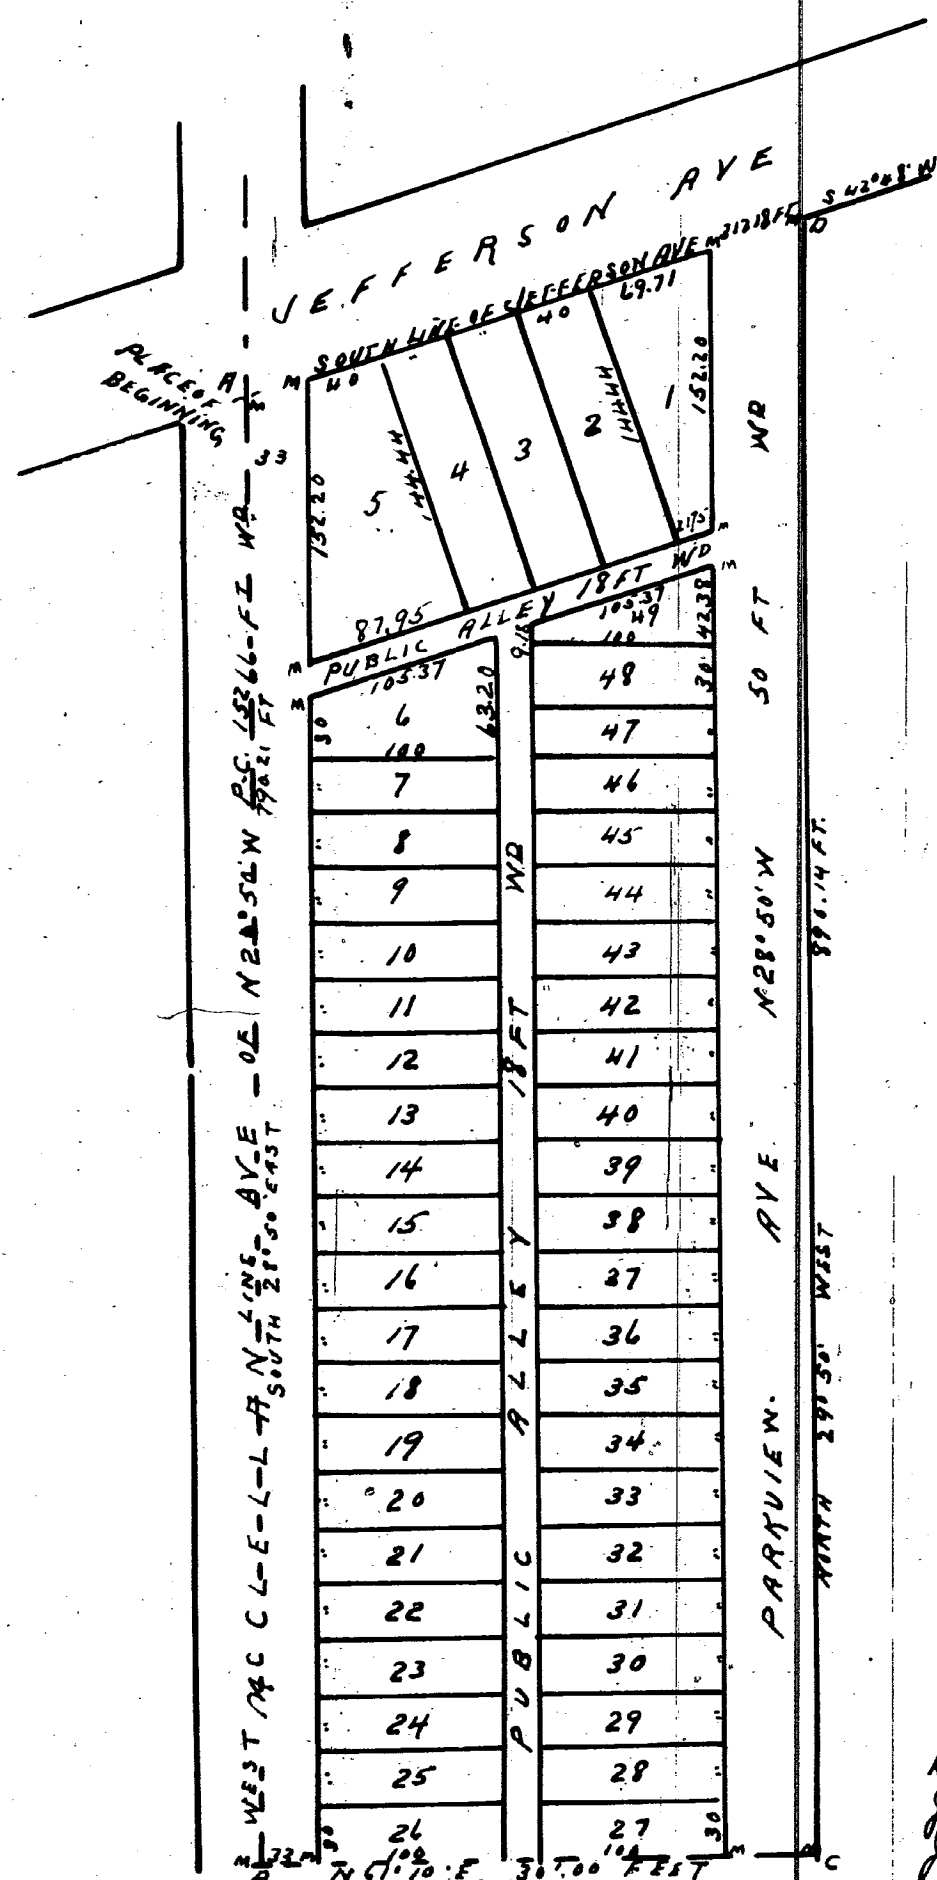

SCALE ONE INCH = 100 FT

We hereby certify that the plat herein delineated is a correct one and that permanent monuments consisting of White Oak stakes have been planted at points marked "M" as thereon shown at all angles in the boundaries of the land platted and at all intersections of streets or streets & alleys

Thomas Campau & Son Surveyors

Description of parcel platted

Beginning at the intersection of the westerly line of Private claim No 152 with the southerly line of Jefferson Ave and running thence S. 28° 50' E along the said line of said Private claim 790.21 feet to a point B thence N 61° 10' E 301.00 feet to a point C thence N. 28° 50' W 890.14 feet to the south line of Jefferson Ave D thence S 42° 48' W along southerly line of Jefferson Ave 317.18 feet to the place of beginning

Know all men by these presents that we Albert H. Wilkinson and Elvira A. Wilkinson his wife & Hoyt Post & Helen D. Post his wife & Vincent Field and Florence Field his wife & Annie L. Kean have caused to be made for record this map of Riverside being Field and Kean's Subdivisions of part of Private claim 152 South of Jefferson Avenue Detroit Wayne County Michigan by Thomas Campau & Son Surveyors & we hereby adopt the same and dedicate the Streets and Alleys shown for the use of the public

In presence of
J. J. Radcliffe as to
R. B. Wilkinson
J. J. Radcliffe
Lanny H. Post
Jas. Danoy
Jas. Danoy
M. R. Kean
Louis H. Kean as to all

Witness our hands & seals this 9th day of December A.D. Eighteen hundred & ~~ninety~~ ^{ninety} two
Albert H. Wilkinson [LS]
Elvira A. Wilkinson [LS]
Hoyt Post [LS]
Helen D. Post [LS]
Vincent Field [LS]
Florence Field [LS]
Annie L. Kean [LS]

Examined and Approved
December 19 1892
A. O. Pratt
Deputy Auditor General.

Approved Jan 5th 1893
John M. Urian } Board of
James Dean } Pub. Wks
Jacob Guthard } City of Detroit

State of Michigan }
County of Wayne } ss

On this Tenth day of December A.D. Eighteen hundred & ninety two before me the subscriber a Notary Public in and for said County personally appeared Albert H. Wilkinson & Elvira A. Wilkinson his wife & Hoyt Post and Helen D. Post his wife & Vincent Field and Florence Field his wife & Annie L. Kean known to me to be the same person who executed the above instrument & who acknowledged the same to be their free act and deed

Louis H. Kean
Notary Public Wayne Co Mich

State of Michigan }
County of Wayne } ss

We Elgin A. Kearns Dep. Registrar of Deeds & Thomas Campau & Son Surveyors hereby certify that we have each carefully compared this copy with the original plat of Riverside being Field & Kean's Subdivision of part of Private claim 152 South of Jefferson Ave Detroit Wayne County Michigan and that it is an exact copy thereof and of the whole of such original map or plat

Elgin A. Kearns Dep. Registrar of Deeds
Thomas Campau & Son Surveyors

I hereby certify that this plat is a correct copy of the plat now on record in the Registrar of Deeds office being made under the supervision of the Auditor General by tracing the plat on record and affixing thereto a carefully compared copy of the dedication and certificates

Dated this 8th day of Feb'y 1911
John B. LeFramm
Clerk Aud. Gen. Dept.

REGISTRAR'S OFFICE } ss
County of Wayne }
Received for Record the 6th day
of January A.D. 1893 at
12 o'clock A.M. and Re-
corded in Liber 18 of Plats
on page 44
Elgin A. Kearns
Dep. REGISTRAR