


SUBN OF ALL OF THE $\frac{1}{2}$ OF P.C. 20
LYING NORTH OF THE N. LINE OF HUDSON AVE
CITY OF DETROIT WAYNE CO MICH

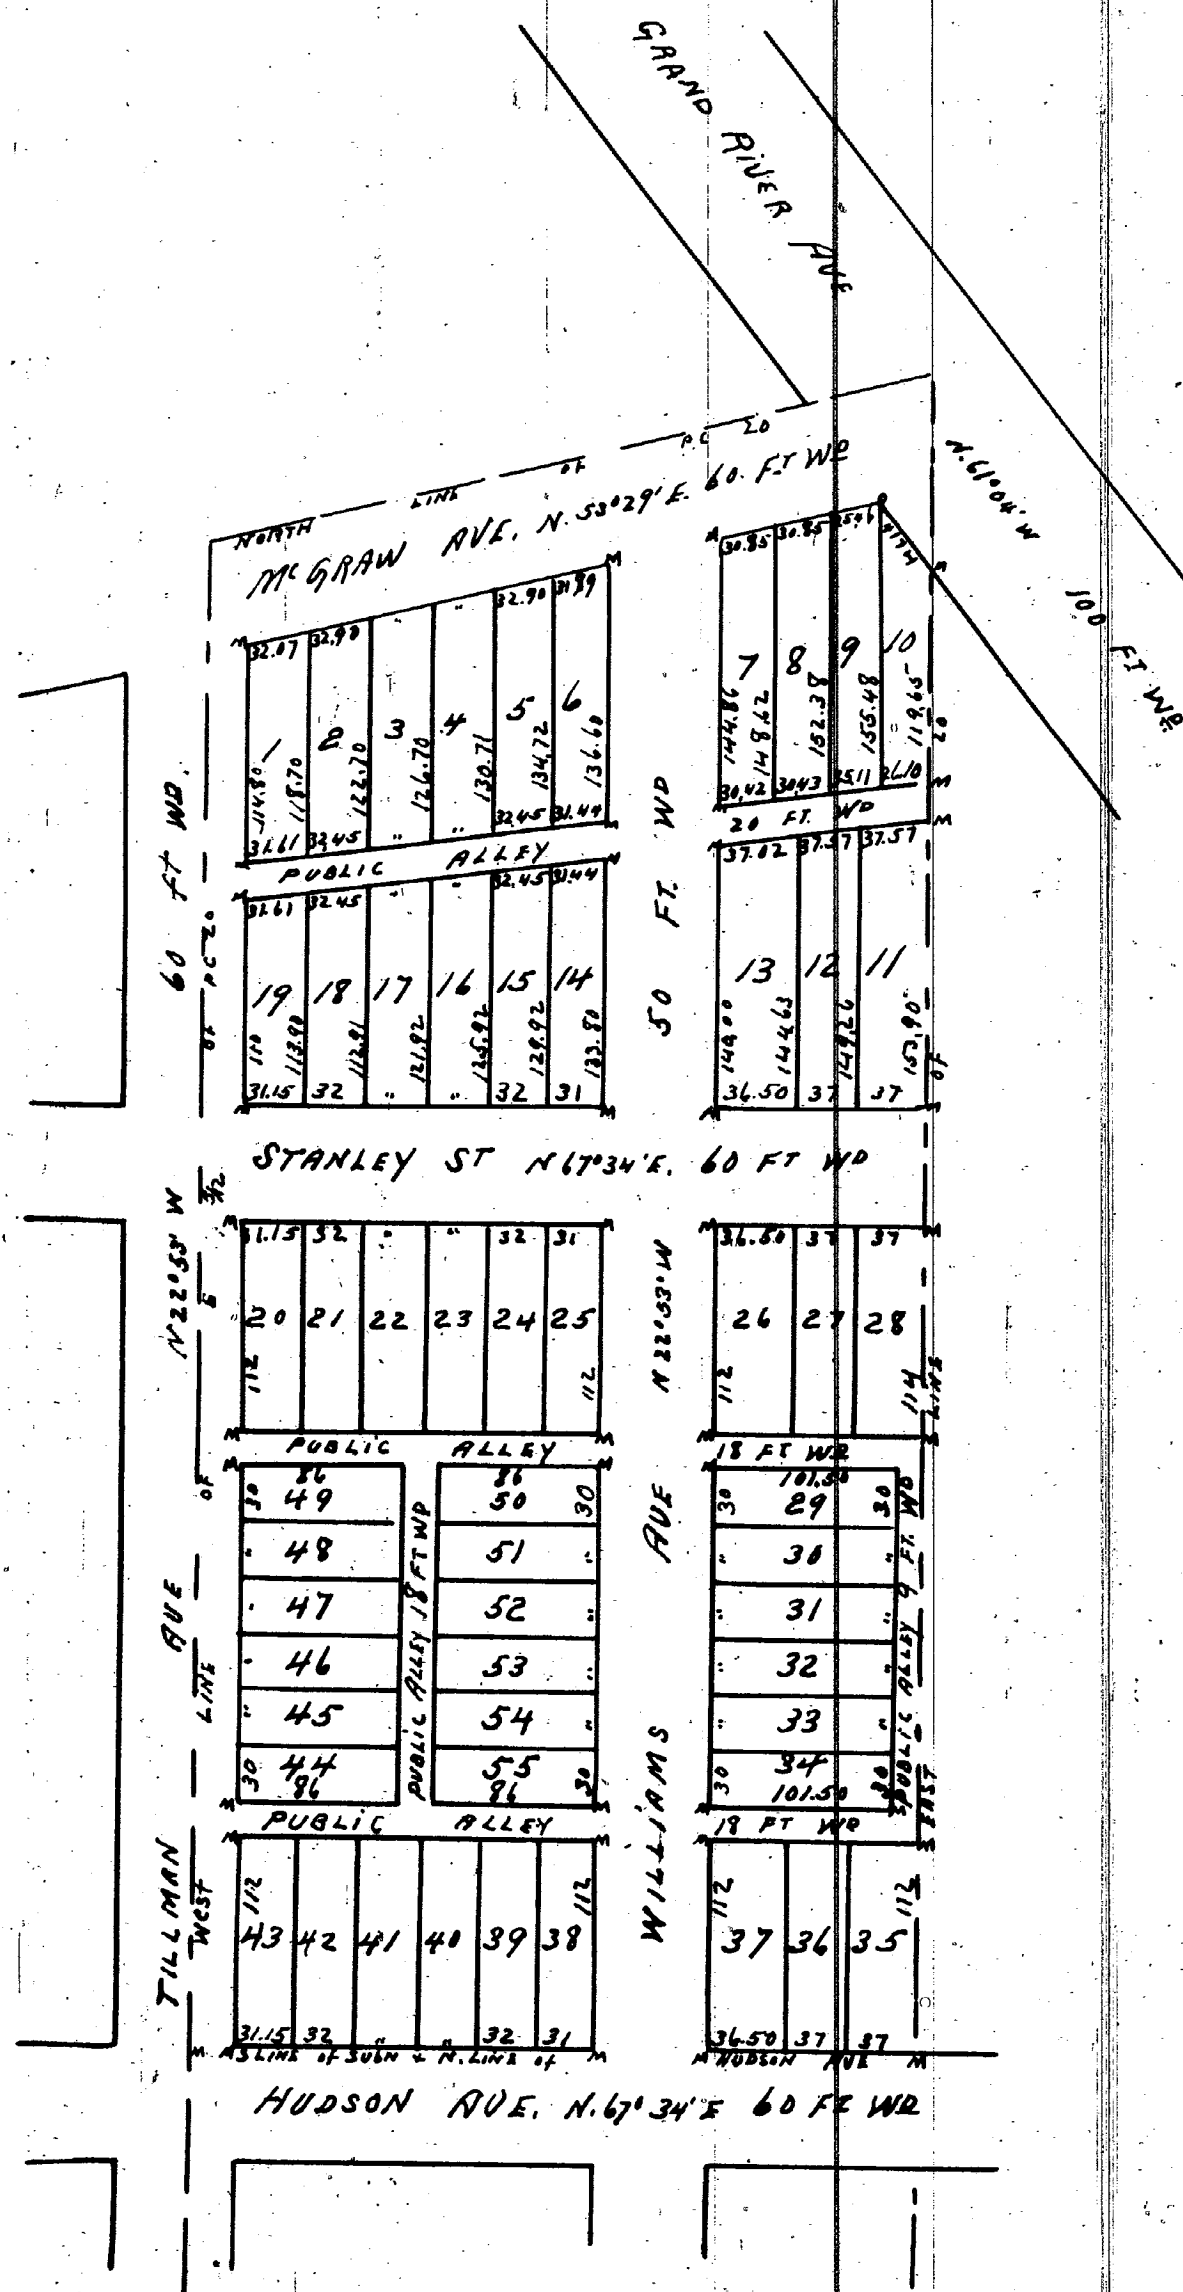

SCALE - ONE INCH = 100 FT

I hereby certify that the plat herein delineated is a correct one and that permanent monuments consisting of White Oak stakes have been planted at points marked 'M' as thereon shown at all angles in the boundary of the land platted and at all intersection of streets or streets and alleys

John McLaughlin
Surveyor

I hereby certify that this plat is a correct copy of the plat now on record in the Register of Deeds office being made under the supervision of the Auditor General by tracing the plat on record and affixing thereto a carefully compared copy of the dedication and certificates

Dated this 10th day of Feb'y 1911
John B. LaFramboise
Clerk and Sec. Dept.

Examined and approved
February 15, 1893
H. C. Pratt
Deputy Auditor General

Know All Men by these presents that in a certain case preceding in the Circuit Court for the County of Wayne State of Michigan in Shancery File No 119,88 - Wherein John & Roehms is Complainant and Bridget Roehms et al are defendants praying for the Partition of all of the East five twelfths of Private Lot Number Twenty North of Hudson Avenue and South of McGraw and Grand River Avenue in the City of Detroit, Wayne County State of Michigan. We James J. McLean, James Galloway and Herbert Bowen on the 31st day of December A.D. 1892, were duly appointed Commissioners by said Court to make said Partition and were also directed to plat said above described premises that we have duly qualified as such Commissioners and in pursuance of and in obedience to said Commission have caused to be made for record this Plat of Roehms Subdivision of the premises above described by John McLaughlin Surveyor, and we hereby adopt the same for record and dedicate the streets and alleys shown for the use of the public

Witness our hands and seals this Eleventh day of February
Eighteen hundred and Ninety Three

In presence of
James Schuler
Clarence S. Loring

James Galloway
Jas. J. McLean
Herbert Bowen
As Commissioners in the
above entitled cause

State of Michigan } ss
County of Wayne }

On this Eleventh day of February A.D. 1892 before me the Subscriber a Notary Public in and for said County personally appeared James J. McLean, James Galloway and Herbert Bowen as Commissioners in the above entitled cause known to me to be the same persons who executed the above instrument and who acknowledged the same to be their free act and deed as said Commissioners

Clarence S. Loring
Notary Public
Wayne County
State of Michigan

State of Michigan } ss
County of Wayne }

We John A. Heames Register of Deeds and John McLaughlin Surveyor hereby certify that we have each carefully compared this copy with the original map or plat of Roehms Sub of all of the $\frac{1}{2}$ of P.C. 20, lying North of the N. line of Hudson Ave. City of Detroit Wayne Co Mich. and that it is an exact copy thereof and of the whole of such original map or plat

John A. Heames Register of Deeds

John McLaughlin Surveyor

Approved Feb'y 24 - 1893

James Dean } Board of Public Works
Jacob Gutthard } Detroit

REGISTER'S OFFICE } ss
County of Wayne }
Received for Record the 27th day
of February A.D. 1893 at
3:00 o'clock P.M. and Re-
corded in Liber 18 of Plats
on Page 16 1/2
John A. Heames
REGISTER.