

HALPIN and HEALY'S SUBDIVISION

OF LOT 1 OF WM B AND J.V. MORAN'S SUB. OF PART OF P C'S 10 & 152


CITY OF DETROIT WAYNE CO.

MICHIGAN

OCTOBER 1892

Scale 50 ft per inch

MASON L. BROWN
ENGINEER & SURVEYOR
22.23 & 24. HODGES BLK
DETROIT MICHIGAN

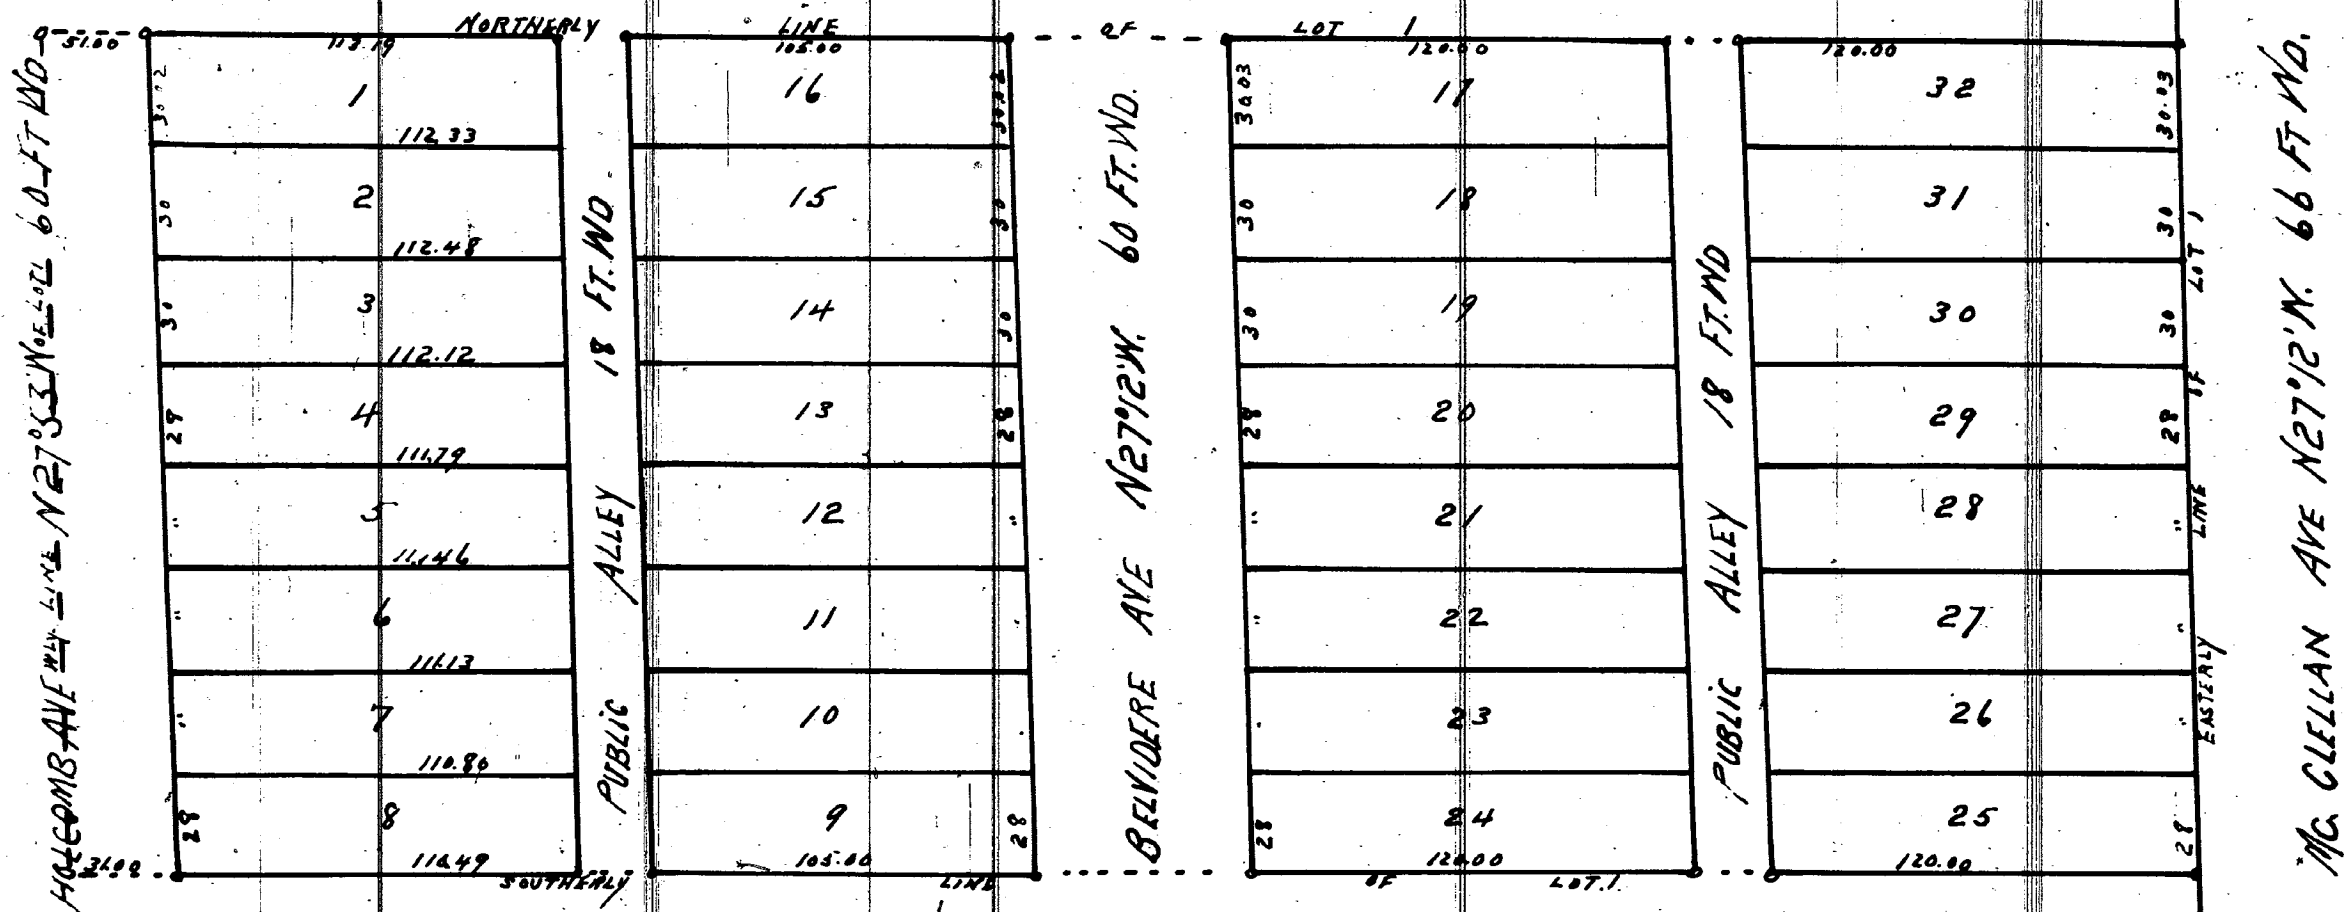

Approved January 3-1893

John McMillan
James Dean
Jacob Luthard

BOARD OF PUBLIC WORKS
CITY OF DETROIT
WAYNE CO. MICHIGAN

I hereby certify that the above plat is correct and that monuments consisting of oak stakes 1/4 inches square and 15 inches long have been placed in the ground at all angles in the boundaries, and at the intersection of all streets or streets and alleys as shown on plat by 0

Detroit Oct. 14th 1892

Mason L. Brown
Engineer and Surveyor

A NOW ALL MEN BY THESE PRESENTS, that We Joseph J. Halpin and Ellen Halpin (his wife) Daniel J. Healy and Mary Healy his wife have caused the land embraced in the above plat to be surveyed laid out and platted to be known as HALPIN AND HEALY'S SUBDIVISION OF LOT 1 OF WM B & J.V. MORAN'S SUB. OF PART OF P.C.'S 10 & 152, CITY OF DETROIT, Wayne Co., Michigan and that the streets and alleys shown on said plat are hereby dedicated to the use of the public. Witness our hands and seals this 14 day of October A. D. Eighteen Hundred and Ninety-two

In presence of
Thos. Welch
George Bullock
Joseph J. Halpin [L.S.]
Ellen Halpin [L.S.]
Daniel J. Healy [L.S.]
Mary Healy [L.S.]

STATE OF MICHIGAN } ss
COUNTY OF WAYNE

On this, the 14 day of October 1892 before me, a Notary Public in and for said county, personally appeared the above named Joseph J. Halpin and Ellen Halpin (his wife) Daniel J. Healy and Mary Healy (his wife) known to me to be the same persons who executed the above dedication and who acknowledged the same to be their free act and deed

Thos. H. Welch Notary Public
Wayne County, Michigan

I hereby certify that this plan is a correct copy of the plat now on record in the Register of Deeds office being made under the supervision of the Auditor General by tracing the plat on record and affixing thereto a carefully compared copy of the dedication and certificate

Dated this 9th day of Feb'y 1911

John B. La Fontaine
Clerk Aud. Gen. Dept.

STATE OF MICHIGAN } ss
County of Wayne

We Elgin A. Heames Dep. Register of Deeds, and Mason L. Brown Surveyor hereby certify that we have each carefully compared this copy with the original plat of HALPIN AND HEALY'S SUBDIVISION OF LOT 1 OF WM B AND J.V. MORAN'S SUB. OF PART OF P.C.'S 10 & 152, CITY OF DETROIT, WAYNE CO. MICHIGAN and that it is an exact copy thereof and of the whole of such original map or plat

Elgin A. Heames Dep. Register of Deeds
Mason L. Brown Surveyor

REGISTER'S OFFICE } ss
County of Wayne
Received for Record, the 3d day of January A. D. 1893 at 10 o'clock P. M. and Recorded in Liber 18 of Plate on Page 3
Elgin A. Heames Dep. REGISTER

Examine and Approve
October 15 1892
H. R. Pratt
Deputy Auditor General