


COTTIN'S
SUBDIVISION OF LOTS 1 TO 9 (INCLUSIVE)
OF
BARTHOLOMEWS
SUBDIVISION OF P.C. 47
LYING BETWEEN FORT STREET AND THE DIX ROAD
OR AVENUE
CITY OF DETROIT
WAYNE COUNTY, MICHIGAN

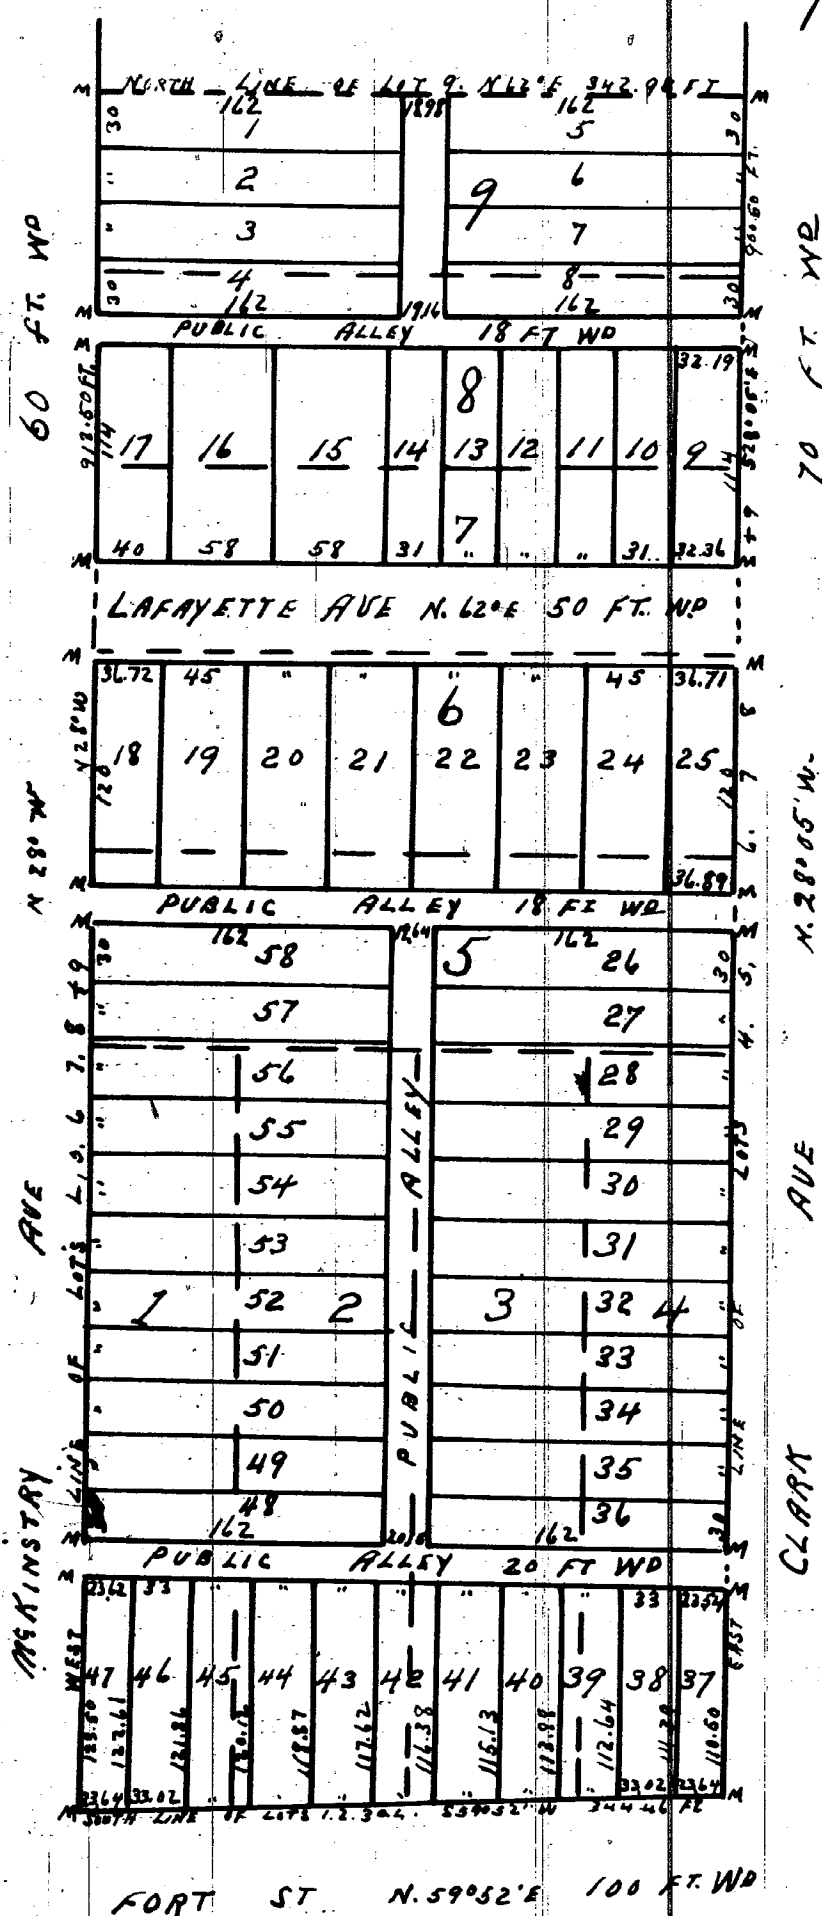

SCALE - ONE INCH = 100 FT

I hereby certify that the plat herein delineated is a correct one and that permanent monuments consisting of White Oak Stakes have been planted at points marked 'M' as thereon shown at all angles in the boundary of the land platted and at all intersections of streets or streets and alleys.

John McLaughlin
Surveyor

Approved Feb 14 - 1893

John McVicar } Board of
James Deann } Public Works
Jacob Luthard } Detroit Mich

Examined and Approved
February 6, 1893

H. P. Pratt
Deputy Auditor General

Know all men by these presents that we Vincent A Cottin, Bachelor, Hubert M Cottin and Mary Ann Cottin, Edward M Cottin and Mary Cottin his wife, Peter C Cottin, Elizabeth Cottin his wife, Eleanor Campau, Mary Josephine Campau, Adelaide Cottin Van Fassel and Adelaide Cottin Van Fassel guardian for Mary Luella Cottin a minor + Francis X Cottin, Dyantha Wallace Cottin, his wife George Cottin + Alice Maud Cottin his wife and Lucy Menard by Vincent A Cottin their attorneys in fact and Charles A Ducharme and Carrie Ducharme his wife George A. Ducharme (unmarried), Frederick T Ducharme (unmarried) and William H. Ducharme (unmarried) heirs of Charles Ducharme deceased have caused to be made for record this plat of Cottin's Subdivision of Lots 1 to 9 (inclusive) of Bartholomew's Subdivision of P.C. 47 lying between Fort Street and The Dix Road or Avenue in the city of Detroit Wayne Co Michigan by John McLaughlin Surveyor and we hereby adopt the same for record and dedicate the streets and alleys shown for the use of the public.

In Presence of
William John Tucker
Eli Barkume

Francis X Cottin
by Vincent A Cottin his attorney in fact
Dyantha Wallace Cottin
by Vincent A Cottin her atty in fact

Vincent A. Cottin [LS]
Hubert M. Cottin [LS]
Mary Ann Cottin [LS]
Edward M. Cottin [LS]
Mary Cottin [LS]
Peter C Cottin [LS]
Elizabeth Cottin [LS]
Eleanor Cottin [LS]
Mary Josephine Campau [LS]
Francis X Cottin [LS]
Adelaide Cottin Van Fassel [LS]
Adelaide Cottin Van Fassel [LS]
Guardian of Mary Luella Cottin a Minor [LS]
George Cottin [LS]
by Vincent A Cottin his atty in fact [LS]
Alice Maud Cottin [LS]
by Vincent A Cottin her attorney in fact [LS]
Lucy Menard [LS]
by Vincent A Cottin her atty in fact [LS]

Charles A. Ducharme [LS]
Carrie B. Ducharme [LS]
George A. Ducharme [LS]
Frederick T. Ducharme [LS]
William Henry Ducharme [LS]

State of Michigan }
County of Wayne } ss

On this nineteenth day of January A.D. 1893 before me the Subscriber a Notary Public in and for said County personally appeared Vincent A. Cottin Hubert M. Cottin + Mary Ann Cottin his wife, Peter C. Cottin Elizabeth Cottin his wife, Eleanor Campau, Mary Josephine Campau, Adelaide Cottin Van Fassel + Adelaide Cottin Van Fassel guardian for Mary Luella Cottin a minor and Francis X. Cottin + Dyantha Wallace Cottin his wife George Cottin + Alice Maud Cottin his wife and Lucy Menard by Vincent A. Cottin their attorneys in fact, Charles A. Ducharme + Carrie Ducharme his wife George A. Ducharme (unmarried), Frederick T. Ducharme (unmarried) and William H. Ducharme (unmarried) heirs of Charles Ducharme deceased known to me to be the same persons who executed the above instrument and who acknowledged the same to be their free act and deed.

Eli Barkume
Notary Public Wayne Co Michigan

State of Michigan }
County of Wayne } ss

We John A. Heames Register of Deeds and John McLaughlin Surveyor hereby certify that we have each carefully compared this copy with the original map or plat of Cottin's Subdivision of Lots 1 to 9 (inclusive) of Bartholomew's Subdivision of P.C. 47, lying between Fort Street and the Dix Road or Avenue in the city of Detroit Wayne Co Michigan and that it is an exact copy thereof and of the whole of such original map or plat.

John A. Heames Register of Deeds
John McLaughlin Surveyor

I hereby certify that this plat is a correct copy of the plat now on record in the Register of Deeds office being made under the supervision of the Auditor General by tracing the plat on record and affixing thereto a carefully compared copy of the dedication and certificates.

Dated this 10th day of Feb'y 1911
John B. La Fountain
Clerk And Gen. Deft

REGISTER'S OFFICE }
County of Wayne } ss
Received for Record the 14th day
of February A.D. 1893 at
3:00 o'clock P.M. and Re-
corded in Liber 18 of Plats
on Page 14
John A. Heames
REGISTER