

SUNNYSIDE

SUB OF EAST 60 ACRES OF WEST 80 ACRES OF 1/4 SEC. 1


10000 AT HAMTRAMCK

WAYNE CO MICHIGAN

SCALE 200 FEET PER INCH

Mason L. Brown
Civil Engineer & Surveyor
22-23724 Hodges Bldg
Detroit Mich

11235

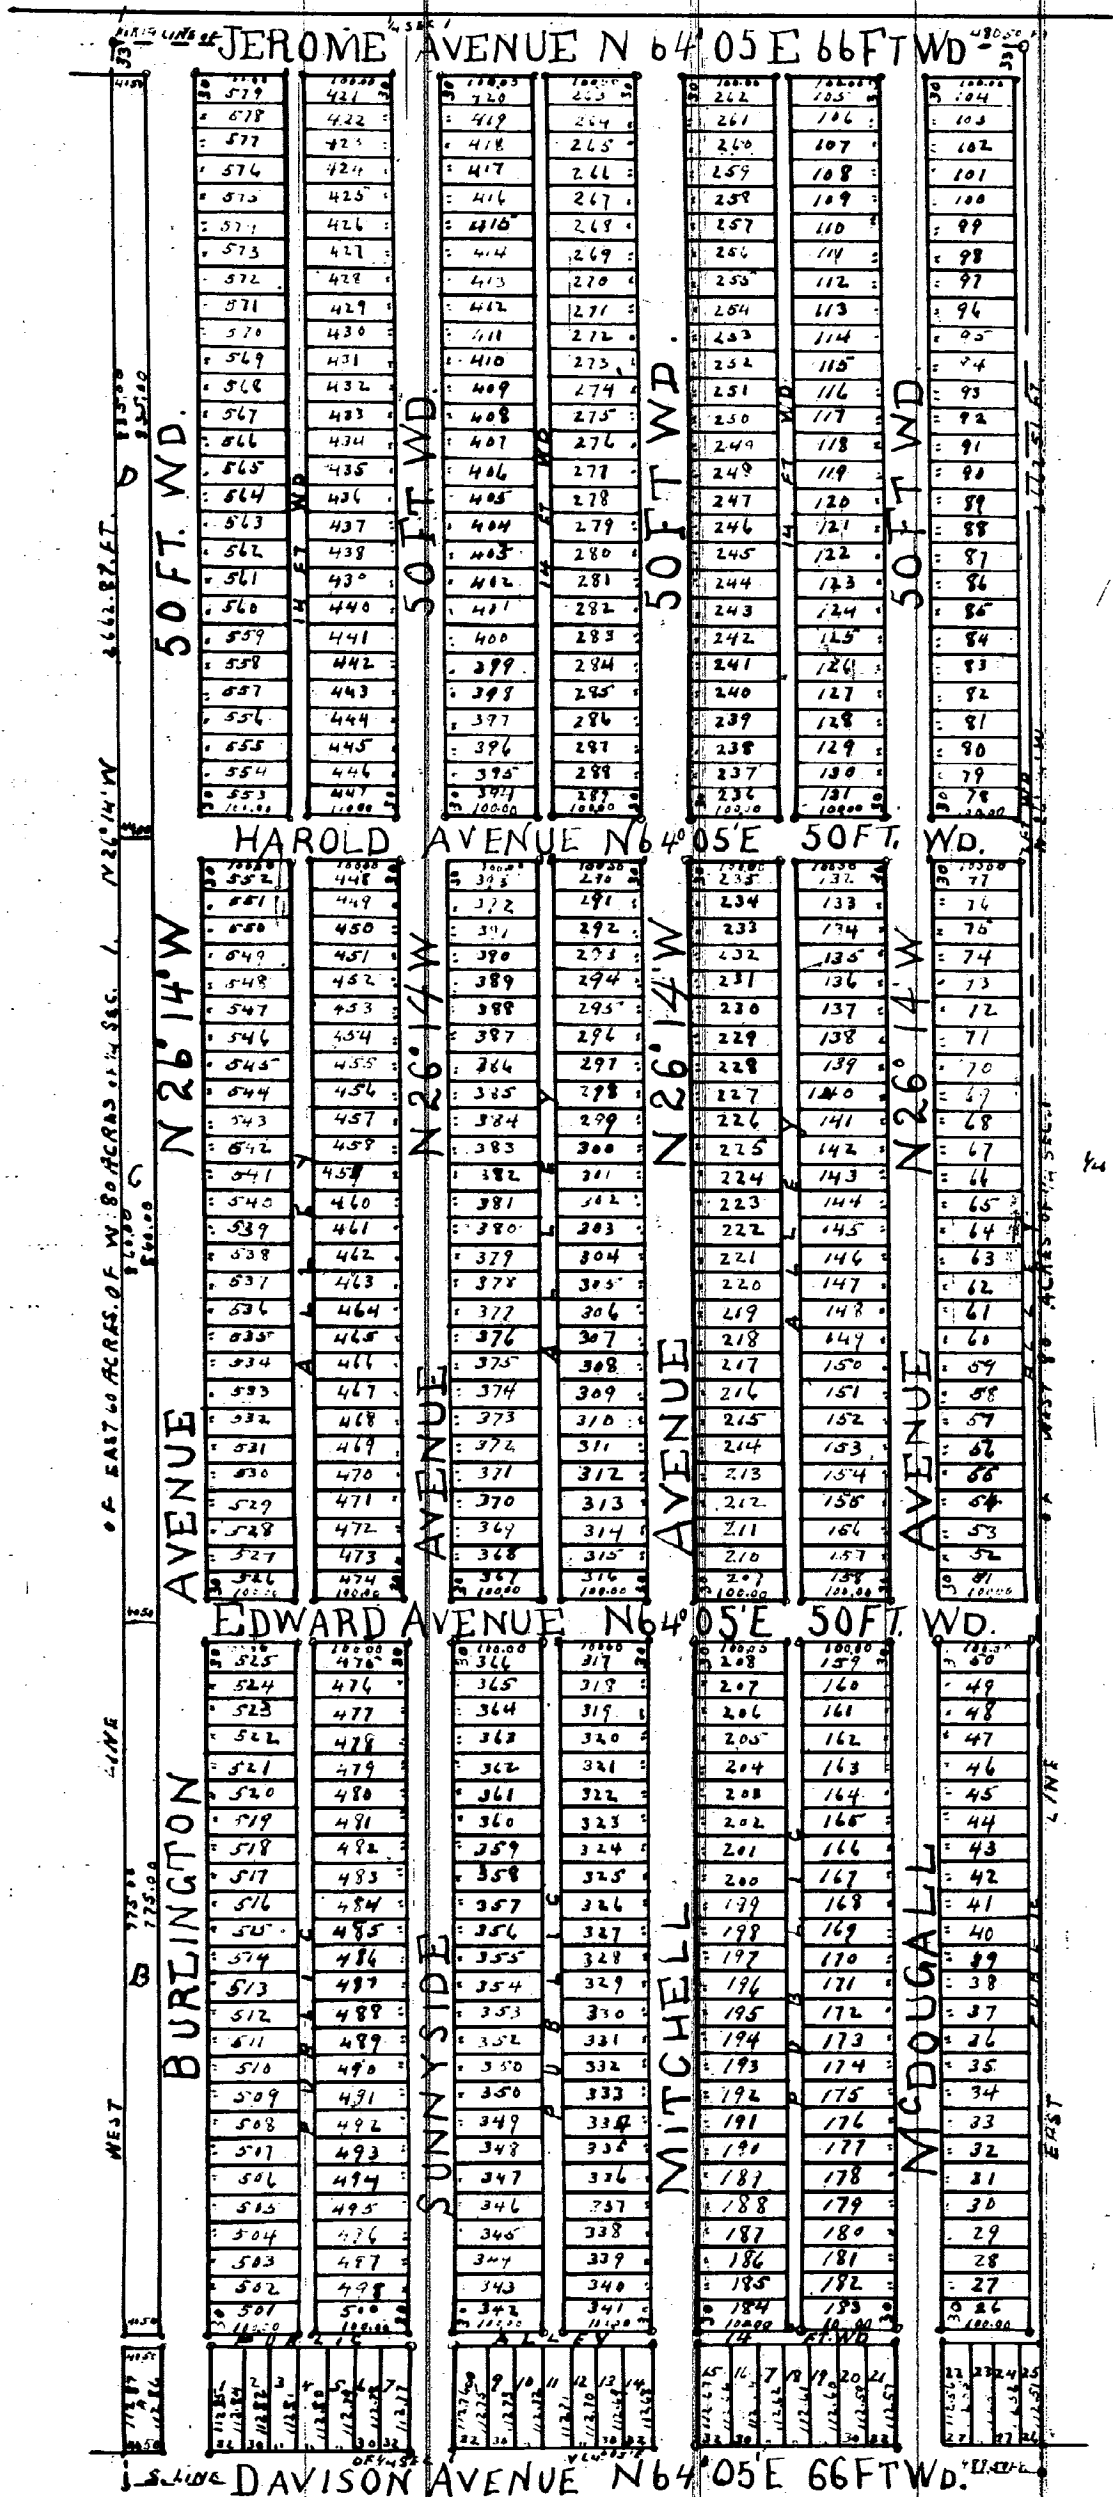

I hereby certify that the above Plat is correct and that Monuments consisting of Oak Stakes 1 1/2 inches square and 15 inches long have been placed in the Ground at all angles in the Boundaries and at the intersection of all Streets or Streets and Alleys as shown on plat by

Detroit Dec. 27 1892

Mason L. Brown
Engineer and Surveyor

KNOW ALL MEN BY THESE PRESENTS, that I Edwin A Robinson (UNMARRIED)

Have caused the land embraced in the above plat to be surveyed laid out and platted, to be known as Sunnyside SUB OF EAST 60 ACRES OF WEST 80 ACRES OF 1/4 SEC. 1, 10000 AT HAMTRAMCK WAYNE Co Michigan and that the Streets and Alleys shown on said plat are hereby dedicated to the use of the public Witness my hand and seal this the 27 day of December A. D. Eighteen Hundred and Ninety Two

In presence of
Edwin B Robinson [s]
F. O. Ray
G. H. Chaffell

STATE OF MICHIGAN } ss
COUNTY OF WAYNE
On this the 27th day of December 1892, before me a Notary Public in and for said county, personally appeared the above named Edwin B. ROBINSON (UNMARRIED)

known to me to be the same persons who executed the above dedication and who acknowledged the same to be his free act and deed.

Edmund Robinson Notary Public
WAYNE County Michigan

Examined and Approved
December 30th 1892

H. B. Pratt
Deputy Auditor General

STATE OF MICHIGAN } ss
County of WAYNE
We Elgin A. Heames Dep. Register of Deeds and Mason L. Brown Surveyor, hereby certify that we have each carefully compared this copy with the original plat of SUNNYSIDE SUB OF EAST 60 ACRES OF WEST 80 ACRES OF 1/4 SEC. 1, 10000 AT HAMTRAMCK WAYNE CO, MICHIGAN and that it is an exact copy thereof and of the whole of such original map or plat

Elgin A. Heames Dep. Register of Deeds
Mason L. Brown Surveyor

I hereby certify that this plat is a correct copy of the plat now on record in the Register of Deeds office being made under the supervision of the Auditor General by tracing the plat on record and affixing this to a carefully compared copy of the dedication and certificate

Dated this 8th day of Feb'y 1911
John B. La Fontaine
Clerk Aud. Gen. Dep't

REGISTER'S OFFICE } ss
County of Wayne
Received for Record the 31st day of Dec. A. D. 1892 at 3 o'clock P. M. and Recorded in Liber 18 of Deeds on Page 2.
Elgin A. Heames
Dep. REGISTER