

RUSSELL'S BELT LINE ADDITION


of the Northerly Part of Private Claim 678

CITY OF DETROIT
WAYNE CO., MICHIGAN

OCTOBER 1892

Scale 50 feet per inch

MASON L. BROWN
ENGINEER & SURVEYOR
22-23-24 BOWEN BLK
DETROIT MICH.

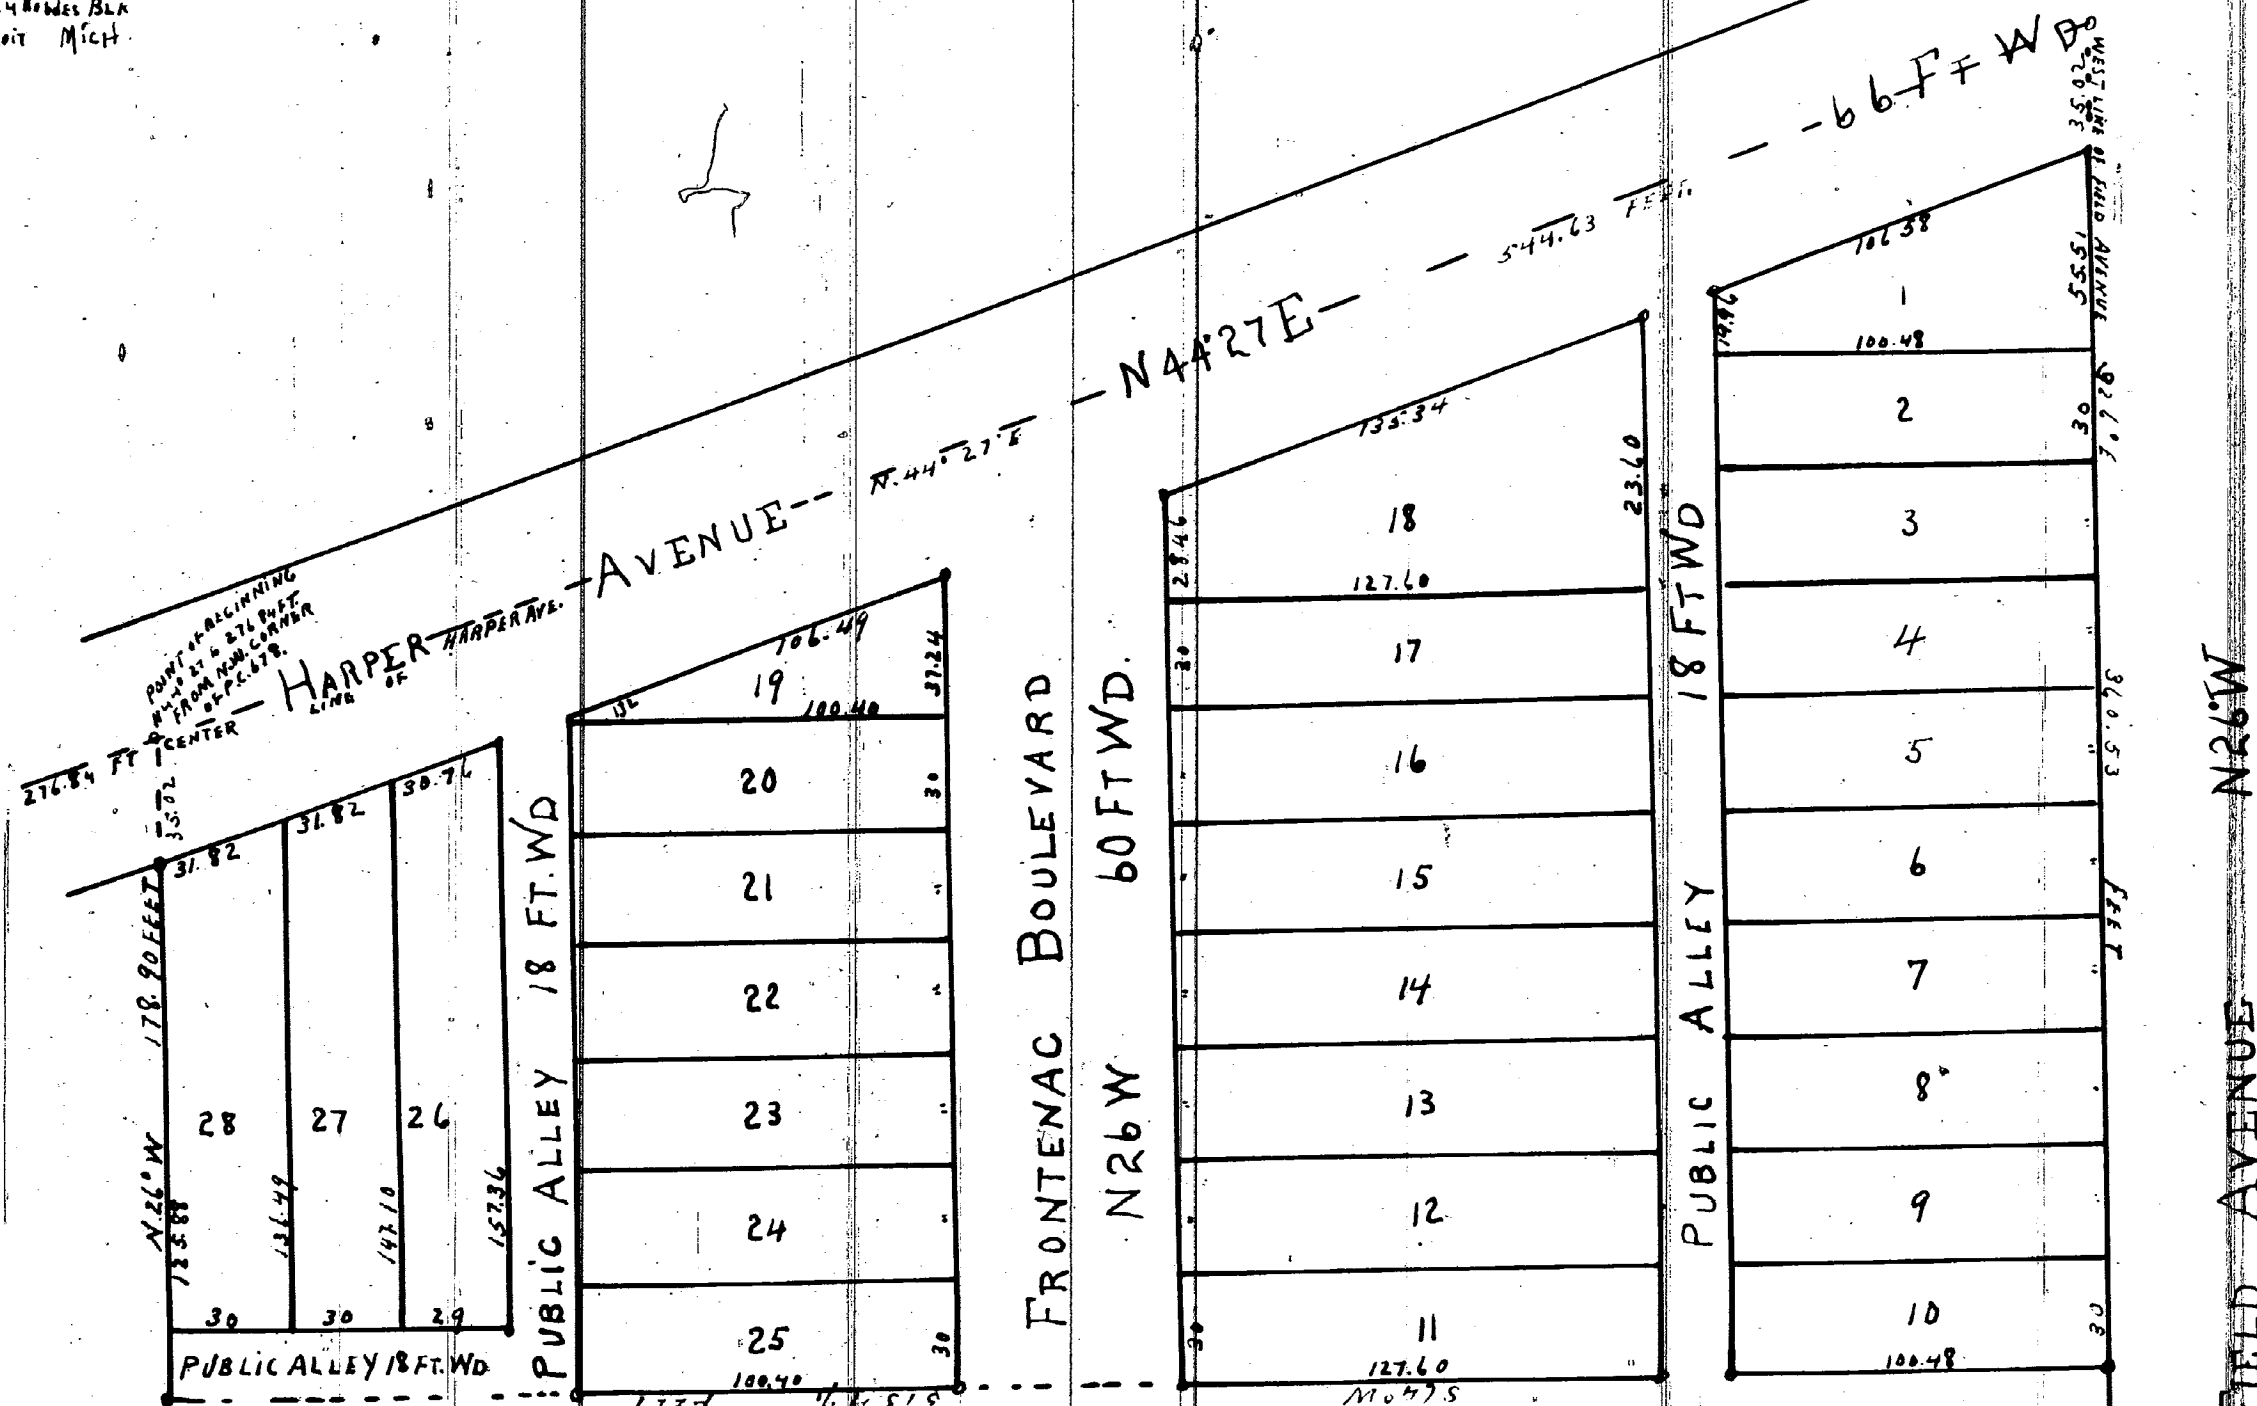

Examined and Approved
October 27 - 1892
H.R. Pratt
Deputy Auditor General

The Property herein platted is described as follows: Beginning at a point in the center of Harper Avenue N 44° 27' E 276.84 feet distant from the North West corner of P.C. 678. Thence along said center of Harper Avenue N 44° 27' E 544.63 feet to the Westerly line of Field Avenue. Thence along said Westerly line S 26° W. 360.53 feet Thence S 64° W 513.49 feet Thence N 26° W. 179.90 feet to the point of Beginning

I hereby certify that the above Plat is correct and that Monuments consisting of Oak Stakes 1 1/4 inches square and 15 inches long have been placed in the Ground at all angles in the Boundaries and at the intersection of all Streets or Streets and Alleys, as shown on plat by 0

Detrit Oct 26 1892

Mason L. Brown
Engineer and Surveyor

STATE OF MICHIGAN } ss
COUNTY OF Wayne

On this the 25th day of October 1892, before me, a Notary Public in and for said county personally appeared the above named Garrison G. Paul & Estelle K. Paul (his wife) Geo. W. Brook (unmarried) & Chas. Wetmore Robinson (unmarried) known to me to be the same persons who executed the above dedication and who acknowledged the same to be their free act and deed

Wm. Lait Notary Public
Wayne County Michigan

REGISTER'S OFFICE } ss
COUNTY OF Wayne
Received for Record the 29th day of Dec. 1892 at 3:00 o'clock P. M. and recorded in Liber 18 of Plats on Page 1
Elgin A. Heames
Dep. REGISTER

KNOW ALL MEN BY THESE PRESENTS, that: We, Garrison G. Paul and Estelle K. Paul his wife George W. Brook (unmarried) & Chas. Wetmore Robinson (unmarried) and Frank A. Russell Have caused the land embraced in the above plat to be surveyed, laid out and platted to be known as claim 678 City of Detroit Wayne Co Michigan and that the Streets and Alleys shown on said plat are hereby dedicated to the use of the public Witness our hands and seals this the 25th day of October A. D. Eighteen Hundred and Ninety Two
Garrison G. Paul [L.S.]
Estelle K. Paul [L.S.]
Geo. W. Brook [L.S.]
Chas. Wetmore Robinson [L.S.]
Frank A. Russell [L.S.]

STATE OF MICHIGAN } ss
COUNTY OF Wayne

We Elgin A. Heames Dep. Register of Deeds and Mason L. Brown Surveyor hereby certify that we have each carefully compared this copy with the original plat of Russell's Belt Line Addition of the Northerly part of Private Claim 678 City of Detroit Wayne Co. Michigan and that it is an exact copy thereof and of the whole of such original map or plat
Elgin A. Heames Register of Deeds
Mason L. Brown Surveyor

APPROVED. Dec. 20, 1892

John Mc Vicar
James Dear
Jacob Guthard

BOARD OF PUBLIC WORKS
CITY OF DETROIT
WAYNE CO. MICHIGAN

I hereby certify that this is a correct copy of the plat now on record in the Register of Deeds office being made under the supervision of the Auditor General by tracing the plat on record and affixing thereto a carefully compared copy of the dedication and certificate.
Dated this 7th day of Feb. 1911
John B. Toynear
Clerk and Sec. Deft.