

KENWOOD ADDITION.

OF LOTS 51 TO 57, PART OF LOT 58 AND LOT 12 EAST OF R.R. OF D.C. HALBROOK'S SUB


OF 1/4 SEC'S 38-39 + N-PART OF 1/4 SEC 34 27 43.100 AC.

HAMTRAMCK WAYNE CO.

MICHIGAN.

SCALE 200 FEET PER INCH

MASON L. BROWN
ENGINEER & SURVEYOR
DETROIT MICH

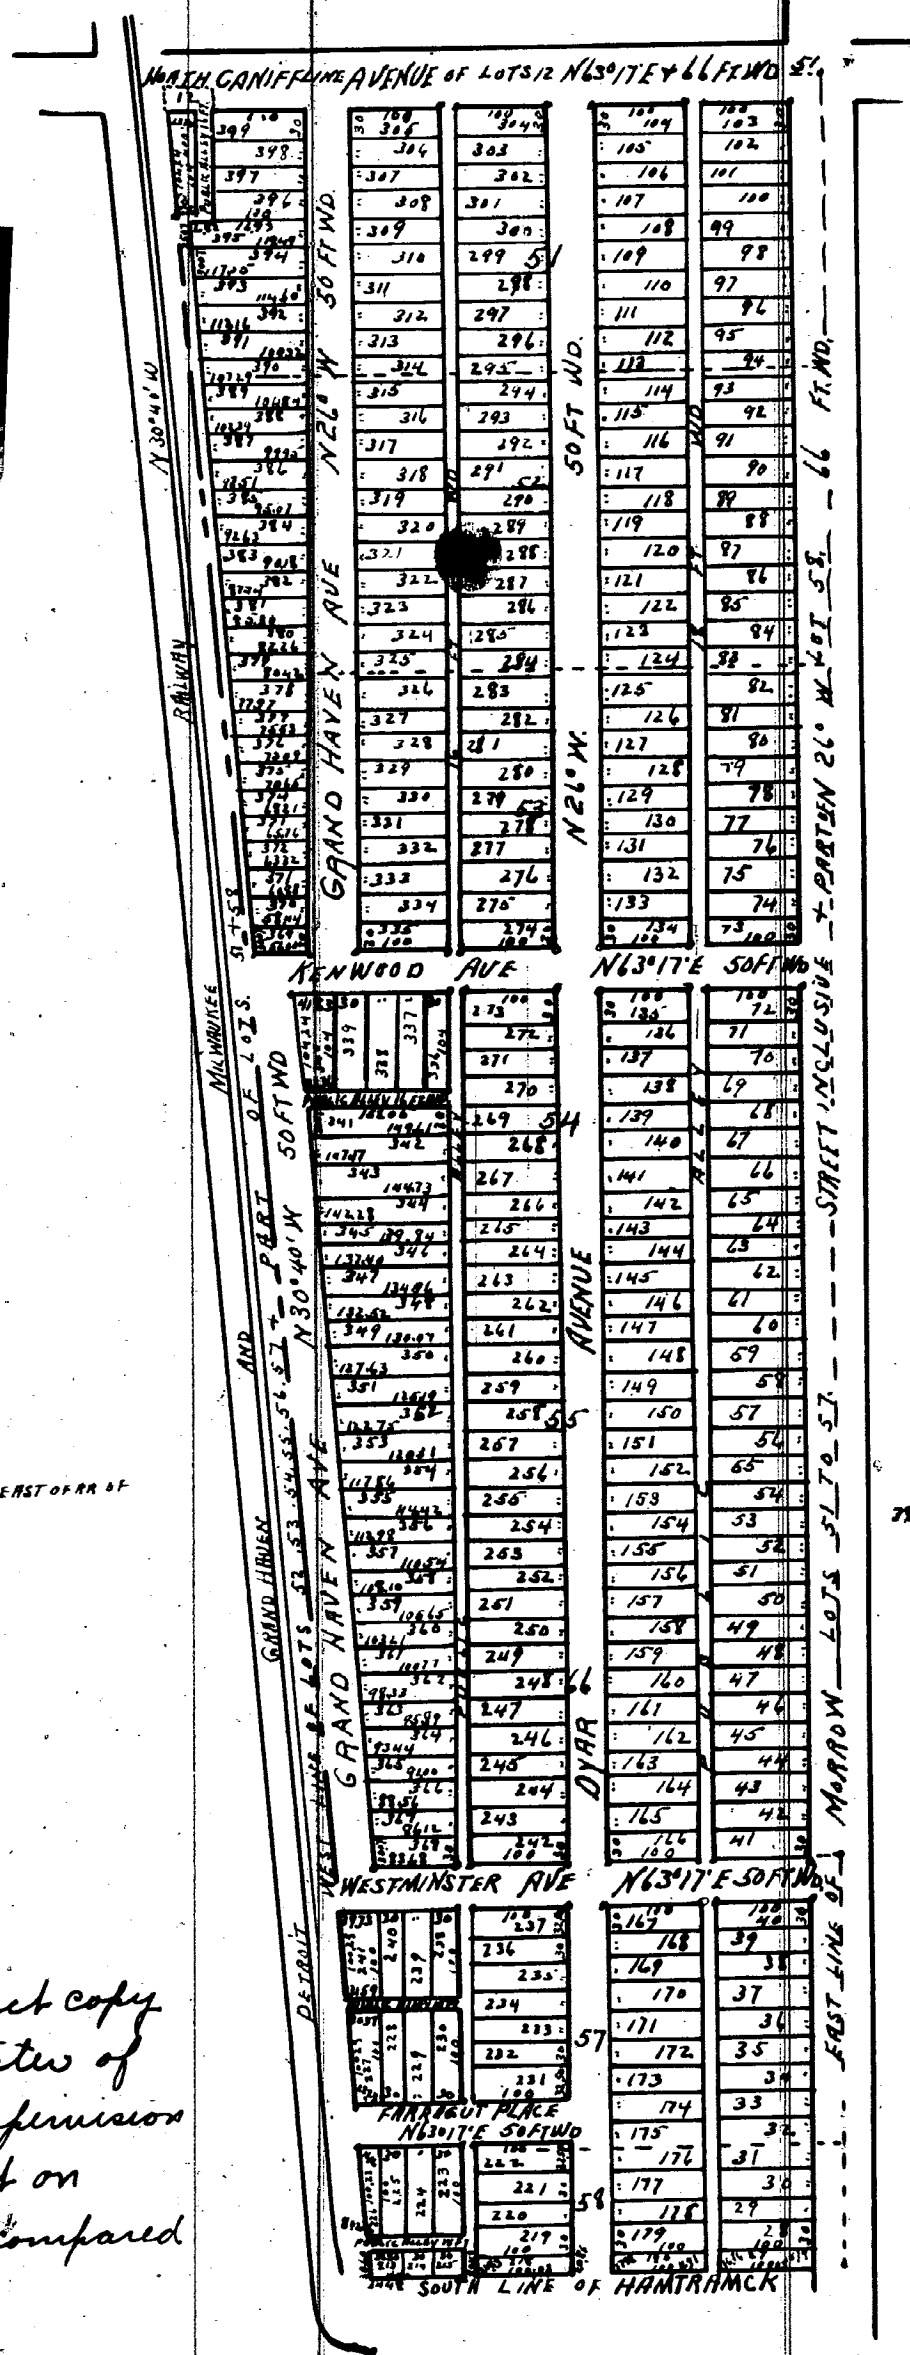

I hereby certify that the above Plat is correct, and that Monuments consisting of Oak Stakes 1/4 inches square and 15 inches long have been placed in the Ground at all angles in the Boundaries, and at the intersection of all Streets or Streets and Alleys, as shown on plat by O.

Det. April 3rd 1893.
Mason L. Brown
Engineer and Surveyor

KNOW ALL MEN BY THESE PRESENTS, that
Cyrénus A Newcomb (widower)

Have caused the land embraced in the above plat to be surveyed, laid out and plotted to be known as Kenwood Addition of Lots 51 to 57, Part of Lot 58 and Lot 12 East of R.R. of D.C. Halbrook's Sub of 1/4 Secs. 38-39 + N-PART of 1/4 Sec. 34 27 43.100 AC. HAMTRAMCK WAYNE CO. MICHIGAN, and that the Streets and Alleys shown on said plat are hereby dedicated to the use of the public. Witness my hand and seal this the third day of April A. D. Eighteen Hundred and Ninety Three In presence of
Cyrénus A. Newcomb (L.S.)
Hoyt Post
Mason L. Brown

I hereby certify that this plat is a correct copy of the plat now on record in the Register of Deeds office being made under the supervision of the Auditor General by tracing the plat on record and affixing thereto a carefully compared copy of the dedications and certificates

Dated this 28th day of Feb'y 1911
John B. La. Fountain
Clerk Aud. Gen. Dept.

Examined and Approved
Apr. 17 - 1893
D. B. Ainger
Deputy Auditor General

STATE OF MICHIGAN } ss
County of Wayne }
On this the 3rd day of April 1893, before me, a Notary Public in and for said county, personally appeared the above named Cyrénus A Newcomb

known to me to be the same person who executed the above dedication and who acknowledged the same to be his free act and deed
Hoyt Post Notary Public
Wayne County Michigan

STATE OF MICHIGAN } ss
County of Wayne }
We Elgin A. Heames, Register of Deeds and Mason L. Brown, Surveyor, hereby certify that we have each carefully compared this copy with the original plat of Kenwood Addition of Lots 51 to 57, Part of Lot 58 and Lot 12 East of R.R. of D.C. Halbrook's Sub of 1/4 Secs. 38-39 + N-PART of 1/4 Sec. 34 27 43.100 AC. HAMTRAMCK WAYNE CO. MICHIGAN, and that it is an exact copy thereof and of the whole of such original map or plat.
Elgin A. Heames, Register of Deeds
Mason L. Brown, Surveyor

REGISTER'S OFFICE } ss
County of Wayne }
Received for Record the 18th day of May 1893 at 10 o'clock A. M. and Recorded in Liber 18 of Plate 1 on Page 147
Elgin A. Heames, REGISTER

PLAT ----- ALTERATION OF HARRISON PARK SUBDIVISION, IN ECORSE TOWNSHIP.

In the matter of the petition
of Clifford J. Stinebower, et al.
for alteration of description.

Apr. 29, 1914.

George S. Hoamer,
Circuit Judge.

Voucher 586 --- 1914.

Vol. 27 page 1764 ✓

ORDERED that the description of the land
appearing on the plat now on record known as
Harrison Park Subdivision, part of Private
Claim Twenty-five, Ecorse Tp., be altered and
corrected to read as follows:

Part of Private Claim 25 Ecorse Township
Wayne County, Michigan described as beginning at
point "A" in the center line of State St., 498.9
west, along said center line from the intersec-
tion of the east line of P. C. 25 with the center
line of State St., running thence north 28 deg.
34 min. e. 2870.8 ft. to a point "B"; thence
south 74 deg. 25 min. e. 252.8 ft. to a point
"C"; thence south 28 deg. 50 min. w. 2873.7 ft.
to a point "D" in the center of State St.;
thence north 74 deg. 26 min. w. along said
center line 250.6 ft. to the point of beginning.

PLAT ----- DORAN'S SUBDIVISION OF CITY OF DETROIT.

In the matter of the petition
of George Andrew Lewis for the
vacation of plat.

June 15, 1914.

George S. Hoamer,
Circuit Judge.

Entire plat except Twelfth St., Bancroft and
Atkinson Avenues, vacated by order of Circuit
Court.

Voucher 749 --- 1914.

Vol. 32 page 9754 ✓

PLAT ----- KENWOOD ADDITION, IN HAMTRAMCK.

In the matter of the petition of
Julia E. Dyar to vacate a part of
the plat known as Kenwood Addition
of Lots 51 to 57 and part of Lot 58
and Lot 12 east of Railroad of D.
C. Holbrook's Subdivision of quarter
sections 38 and 39 and part of
quarter sections 42 and 43, Ten
Thousand Acre Tract, situated in
Hamtramck.


Dec. 4, 1912.

George S. Hoamer, Circuit Judge.

ORDERED that so much and such part
of said plat lying south of the line between
Lots 53 and 54 of D. C. Holbrook's Subdivision
of Quarter Sections 38 and 39 and part of
Quarter Sections 42 and 43 of Ten Thousand
Acre Tract, in Hamtramck, being lots 27 to 72
incl, lots 135 to 180 incl., lots 213-214-215
and 218 to 273 incl. and 336 to 368 incl. all
of said Kenwood Addition heretofore described
together with the streets and alleys adjoining,
except only Morrow St. and Kenwood Ave.,
be vacated.

Voucher 812 -- 1914.

Vol. 140 page 11237 ✓

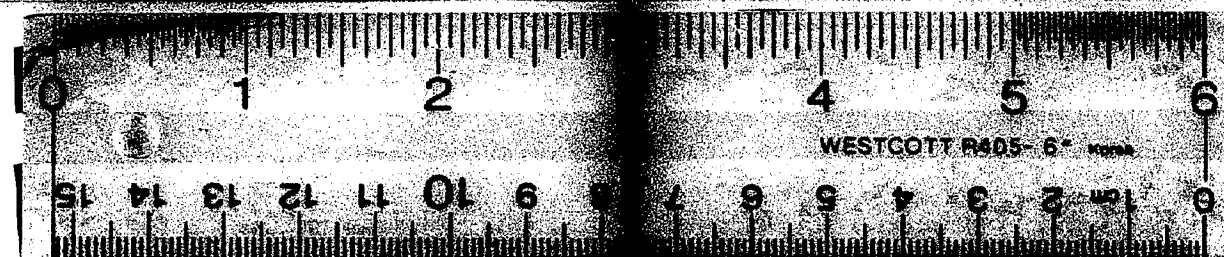

16 X

