


J. MOTT WILLIAMS
 SUBⁿ OF OUT LOT 34 P.C. 30
 THE WILLIAMS' FARM (so called)
 DETROIT WAYNE CO. MICH

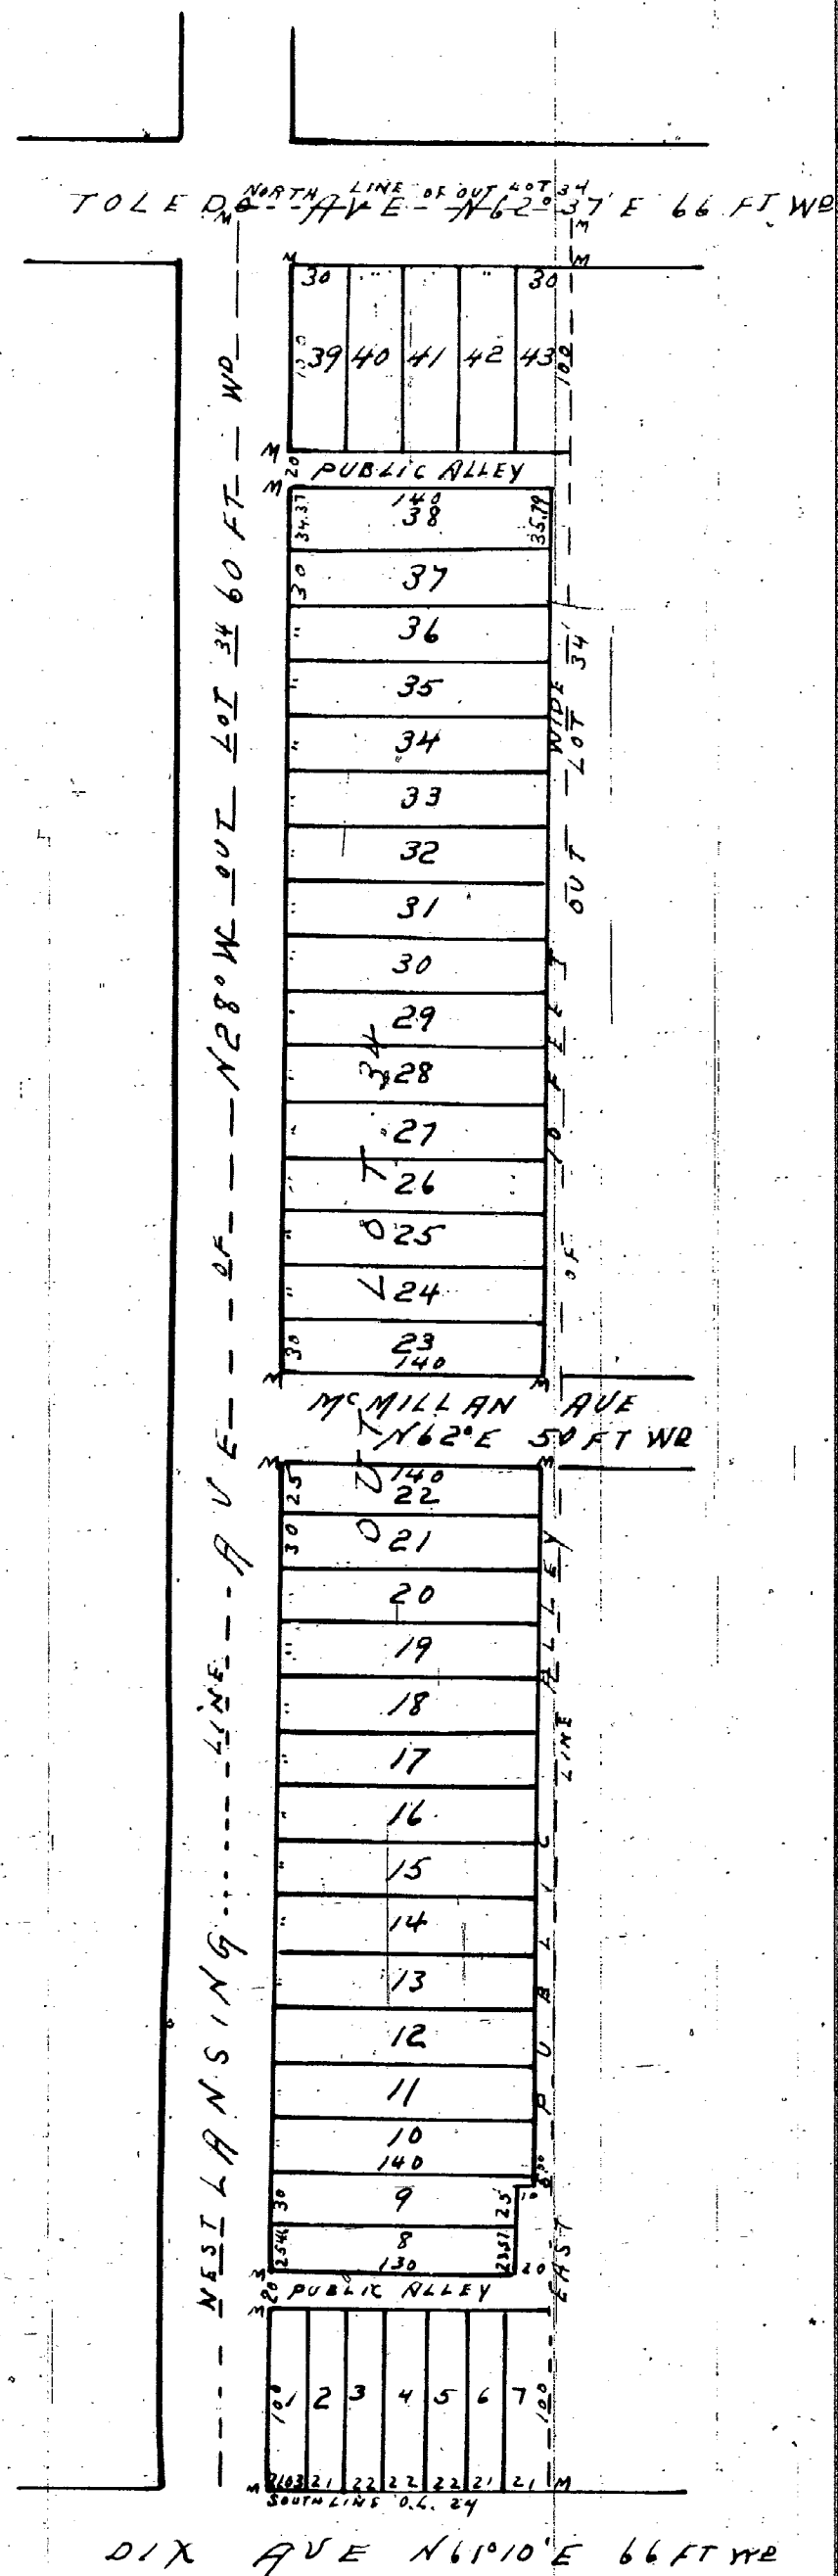

SCALE ONE INCH = 100 FT

Approved May 20 1873
 John M. Uican } Board of
 James Dean } Pub. Wks
 Jacob Luthard } City of
 Detroit

We hereby certify that the plat herein delineated is a correct one & that permanent monuments consisting of White Oak stakes have been planted at points marked 'x' as shown at all angles in the boundaries of the land platted and at all intersections of streets & alleys
 Thomas Campau & son
 Surveyors

Know all men by these presents That I J. Mott Williams have caused to be made for record this map of J. Mott Williams' subdivision of Out Lot 34 of the subdivision of Private Claim 30 The Williams' Farm (so called) Detroit Wayne County Michigan by Thomas Campau & son Surveyors and we hereby adopt the same and dedicate the streets & alleys shown for the use of the public

Witness my hand & seal this Eight day of May A.D. Eighteen hundred & Ninety three
 John C. Goodrich
 Notary Public Wayne Co. Mich.

State of Michigan } ss
 County of Wayne }

On this Eight day of May A.D. Eighteen hundred & Ninety three before me the subscriber a Notary Public in and for said County personally appeared J. Mott Williams known to me to be the same person who executed the above instrument who acknowledged the same to be his free act and deed
 John C. Goodrich
 Notary Public Wayne Co. Mich.

State of Michigan } ss
 County of Wayne }

We Elgin A. Heames Dep. Register of Deeds & Thomas Campau & son Surveyors hereby certify that we have each carefully compared this copy with the original plat of J. Mott Williams' subdivision of Out Lot 34 of this subdivision of Private Claim 30 The Williams' Farm (so called) Detroit Wayne County Michigan and that it is an exact copy thereof and of the whole of such original map or plat
 Elgin A. Heames Dep. Register of Deeds
 Thomas Campau & son Surveyors

Examined and Approved,
 May 10 1893.
 D. B. Ainger
 Deputy Auditor General.

I hereby certify that this plat is a correct copy of the plat now on record in the Register of Deeds office being made under the supervision of the Auditor General by tracing the plat on record & affixing thereto a carefully compared copy of the dedication and certificates

Dated this 1st day of March 1891
 John B. La Fontaine
 Clerk and Gen. Dep't

REGISTER'S OFFICE } ss
 County of Wayne }
 Received for Record, the 23d day
 of May A.D. 1893 at
 3 o'clock P.M. and Re-
 corded in Liber 18 of Plates
 on Page 68
 Elgin A. Heames
 Dep. REGISTER