

OF LOT 525 OF J.W. JOHNSTON'S SUB OF THE PORTER AND CAMPAU FARMS


City of Detroit

WAYNE CO., MICHIGAN

Scale = 40ft per inch

Mason L. Brown  
Engineer and Surveyor  
820-23 Chamber of Commerce  
Detroit Michigan

24<sup>th</sup> STREET N24°48'W 60 FT WD

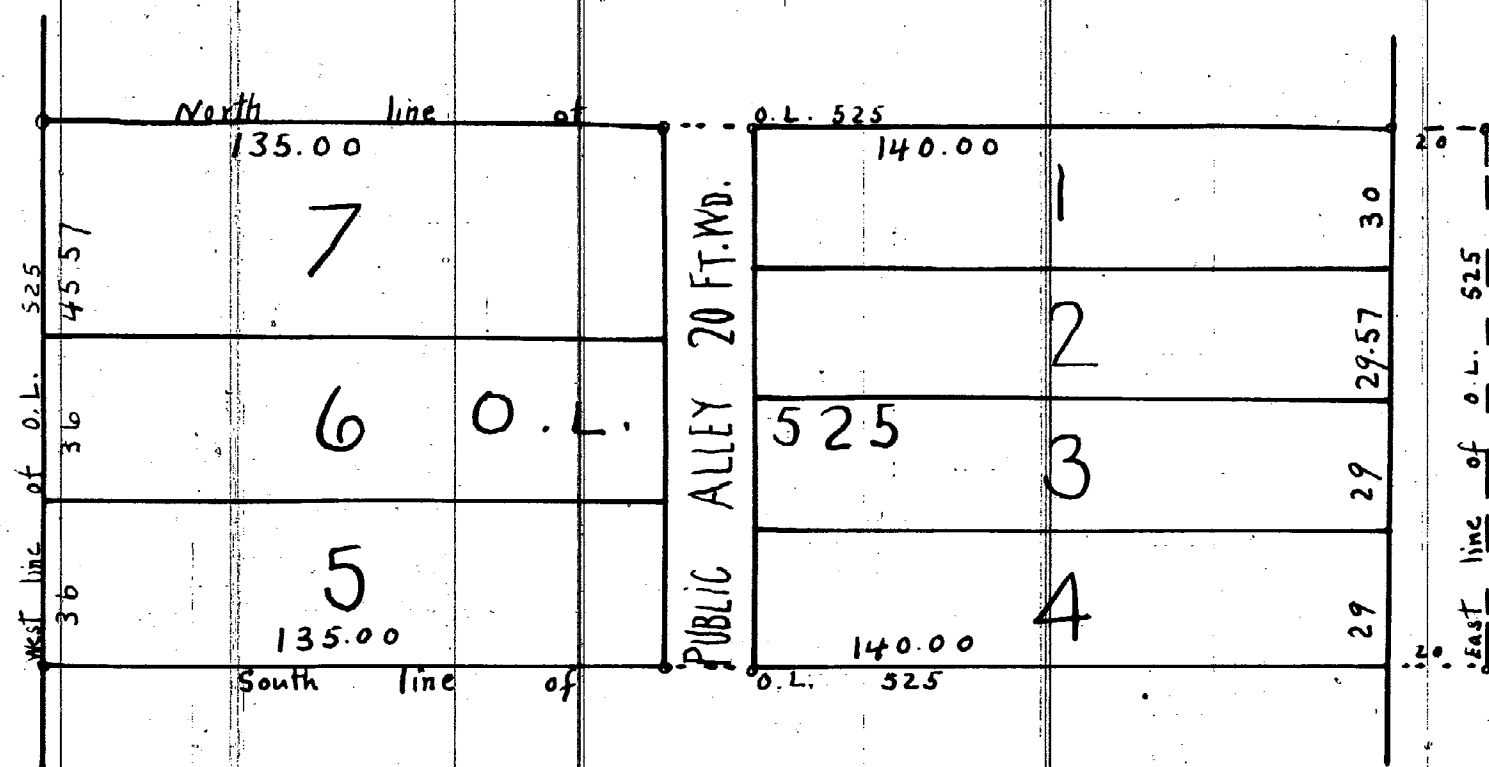

23<sup>rd</sup> STREET N 24° 48' W 60 FT WD.

Approved *Jan 18 1902*

D. W. H. Moreland  
Commissioner of Public Works

The Streets on the annexed plat conform to the general plan of the City

S. A. Ferguson  
City Engineer

I hereby certify that the above Plat is correct, and that Monuments consisting of Oak Stakes  $1\frac{1}{4}$  inches square and 15 inches long have been placed in the Ground at all angles in the Boundaries and at the intersection of all Streets or Streets and Alleys as shown on plat by O.

Detroit Dec 21<sup>st</sup> 1906  
Mason L. Brown  
Engineer and Surveyor.

Examined and Approved  
January 4<sup>th</sup> 1902  
John F. Wilkinson  
Deputy Auditor General

KNOW ALL MEN BY THESE PRESENTS, that WE,  
Anthony Grosfield, Elizabeth Grosfield his  
wife Matthew Scanlon and Catherine Scanlon his wife  
Have caused the land embraced in the above plat to be surveyed, laid  
out and platted to be known as Grosfield Scanlon's Sub of Lot 528 of 1st Johnstone sub  
of the Porter & Campbell Addition of Detroit Wayne Co., Michigan, and that the Streets and  
Alleys shown on said plat are hereby dedicated to the use of the public  
Witness our hands and seals this the 26<sup>th</sup> day of December  
A. D. 1901

A. D. 1901  
In presence of  
Frank A. Grosfield  
August Lutterman

|                     |        |
|---------------------|--------|
| Anthony Grosfield   | [L.S.] |
| Elizabeth Grosfield | [L.S.] |
| Mathew Scanlon      | [L.S.] |
| Catherine Scanlon   | [L.S.] |

I hereby certify that this plat is a correct copy of the plat now on record in the Register of Deeds office being made under the supervision of the Auditor General by tracing the plat on record and affixing thereto a carefully compared copy of the dedication and certificates.

Dated this 6<sup>th</sup> day of Feb. 1911  
John B La Fountain  
Clerk, Md. Gen. Dep't.

STATE OF MICHIGAN } ss  
COUNTY OF Wayne } H

On this the 26<sup>th</sup> day of December 1901 before me a Notary Public in and for said county, personally appeared the above named Anthony Grosfield & Elizabeth Grosfield his wife Matthew Scanlon and Catherine Scanlon his wife known to me to be the same persons who executed the above dedication and who acknowledged the same to be their free act and deed

Frank A Grosfield Notary Public  
Wayne County Michigan

REGISTER OF DEEDS OFFICE } SS  
WAYNE COUNTY }

This instrument was received for record this 20<sup>th</sup> day of January 1902 at 8<sup>55</sup> o'clock A.M. and recorded in Liber 22 of PLATS on page 60 as proper certificate was furnished in compliance with Sect. 135, of Senate Bill No. 199. File 212. Act of 1893.

No. 197, FILE 112. Act of 1893.  
S. R. Kingsley  
Register of Deeds

STATE OF MICHIGAN }  
County of Wayne } ss

County of Wayne  
We L. R. Kingsley Register  
of Deeds, and Mason L. Brown Surveyor, hereby  
certify that we have each carefully compared this copy with the original  
plot of Greenfield & Seanlon Sub of Lot 32.5 of 1st. Mr. Johnston's Sub of the Potter & Campbell Farm  
City of Detroit Wayne Co. Mich. and that it is an exact copy thereof and of  
the whole of such original map or plat.

*S. R. Kingsley* Register of Deeds  
*Mason L. Brown* Surveyor.

## Register

Surveyor, hereby

Register of Deeds  
Surveyor.