

RIDDLE AND SMITH'S SUBDIVISION

OF PART OF FRL SEC. 2, T.2.S.R.11.E

CITY OF DETROIT

WAYNE CO. MICH

MASON L. BROWN & CO
CIVIL ENGINEERS & SURVEYORS
821-23 CHAMBER COMMERCE
DETROIT MICH

SCALE = 100 FT PER INCH

Approved May 6th 1902
D. W. H. Moreland
Commissioner of Public Works

I hereby certify that the above plat is correct and that Monuments consisting of Oak Stakes $\frac{1}{4}$ inches square and 15 inches long have been placed in the ground at all angles in the boundaries, and at the intersection of all streets or streets and Alleys as shown on plat by

Detroit April 9-1902

Mason L. Brown & Co.
Engineers and Surveyors

Examined and Approved
April 12-1902
John F. Wilkinson
Deputy Auditor General

KNOW ALL MEN BY THESE PRESENTS, That WE
Walter W. Smith and Beulah Hansen Smith his wife
and Ella F. Riddle
Have caused the land embraced in the above plat to be surveyed, laid out and platted, to be known as Riddle & Smith's Subdivision of part of Frl. Sec. 2, T.2.S.R.11.E, City of Detroit, Wayne Co., Michigan and that the Streets and Alleys shown on said plat are hereby dedicated to the use of the public. Witness our hands and seals this the tenth day of April A. D. Nineteen Hundred and two in presence of
Walter W. Smith [L.S.]
Geo. E. Gledhill Beulah Hansen Smith [L.S.]
Frederick J. Kirta Ella F. Riddle [L.S.]





STATE OF MICHIGAN }
COUNTY OF Wayne }

On this the tenth day of April 1902, before me, a Notary Public in and for said county, personally appeared the above named Walter W. Smith Beulah Hansen Smith his wife and Ella F. Riddle known to me to be the same persons who executed the above dedication and who acknowledged the same to be their free act and deed.

Frederick J. Kirta Notary Public
Wayne County, Michigan

The Streets on the annexed plat conform to the general plan of the City

S. A. Ferguson
City Engineer

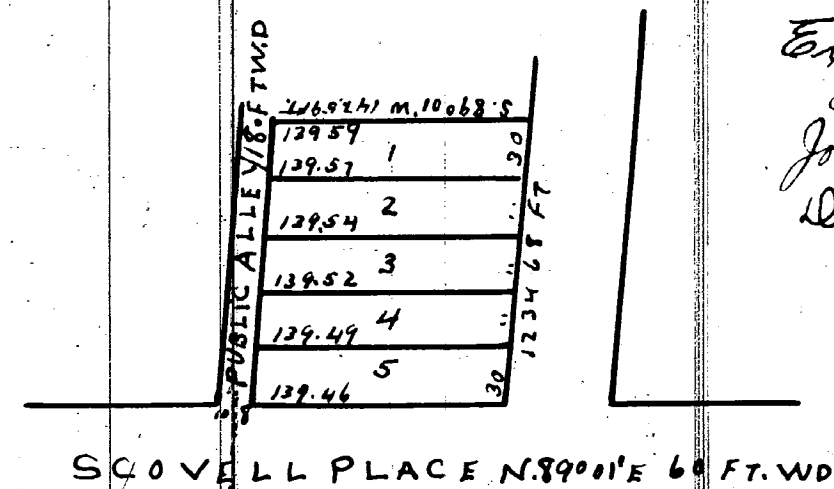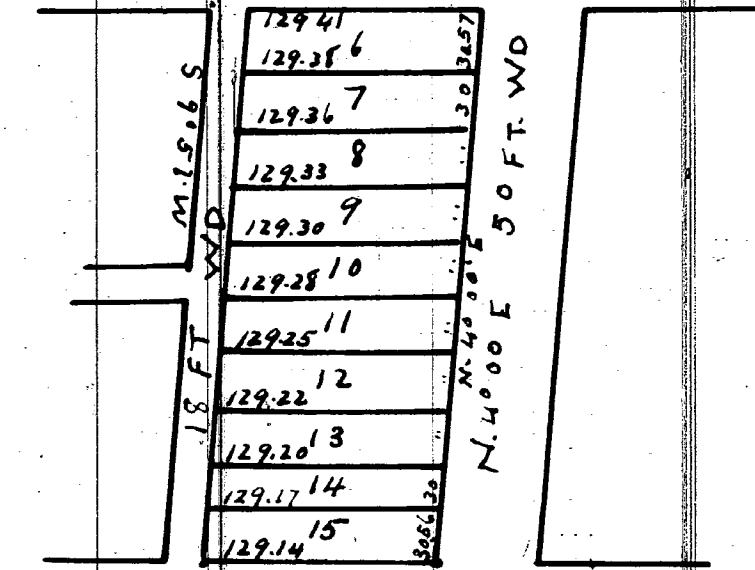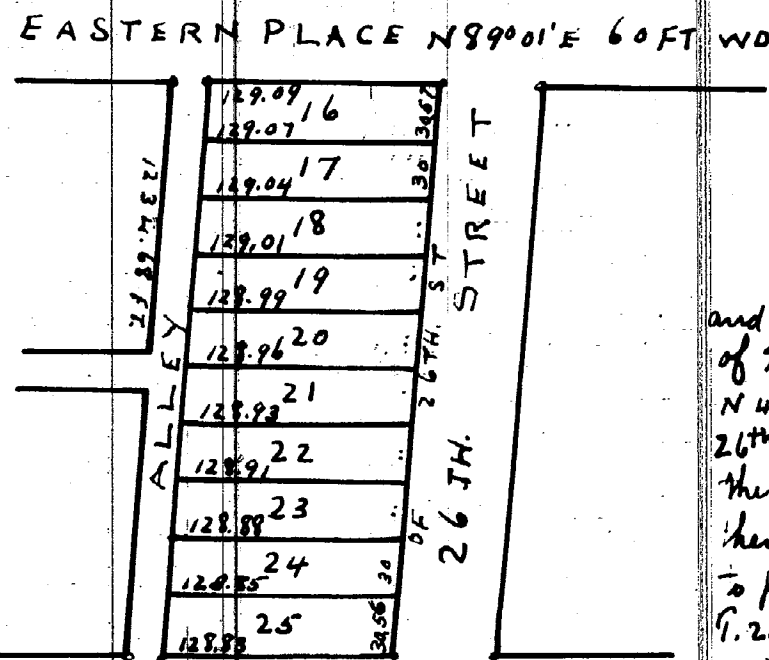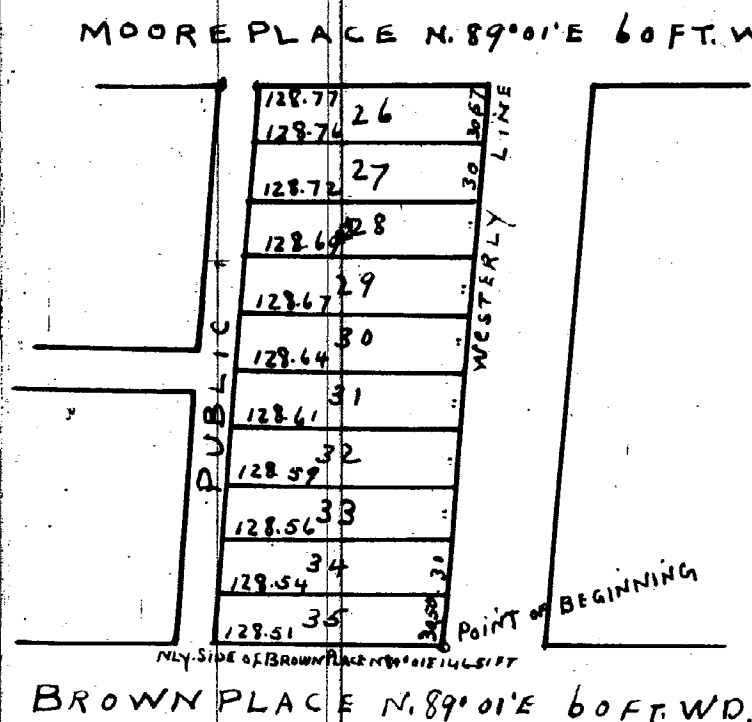

STATE OF MICHIGAN }
County of Wayne }

We W. S. Ireland Deputy Register of Deeds and Mason L. Brown & Co Surveyors hereby certify that we have each carefully compared this copy with the original plat of Riddle & Smith's Subdivision of part of Frl. Sec. 2, T.2.S.R.11.E, City of Detroit, Wayne Co. Mich. and that it is an exact copy thereof and of the whole of such original map or plat.
W. S. Ireland Dep. Register of Deeds
Mason L. Brown & Co Surveyors.

Description

The property hereby platted is described as Beginning at the N. W. Corner of Brown Place and 26th Street as heretofore laid out thence along the wly line of 26th Street N. 44° 00' E 1234.68 ft. to a stake which is distant N. 44° 00' E 150.00 ft. from the N. W. Corner of Howell Place and 26th Street as heretofore laid out thence S. 89° 01' W 147.59 ft. thence S. 8° 57' W 1234.68 ft. to the Northside of Brown Place thence along the Nly side of Brown Place N. 89° 01' E 146.51 ft. to place of Beginning, being a part of the property in Sec. 2, T.2.S.R.11.E as described in the Deed recorded in L. 163 P. 451 of Deeds in Wayne Co Registry

I hereby certify that this plat is a correct copy of the plat now on record in the Register of Deeds office being made under the supervision of the Auditor General by tracing the plat on record and affixing thereto a carefully compared copy of the dedication and certificates

Dated this 6th day of Feby 1911
John B. La Fountaine
Clerk and Gen. Supt

REGISTER OF DEEDS OFFICE }
WAYNE COUNTY }

This instrument was received for record this 7th day of May 1902 at 9:32 o'clock A.M. and recorded in Liber 22 of Plats on page 64 as proper certificate was furnished in compliance with Sect. 135, of Senate Bill No. 192, File 212, Act of 1893

W. S. Ireland
Deputy Register of Deeds