

IVANHOE ADDITION


Sub of Lot 2 of Peter Dixon's Sub. of E 1/2 of S.W. 1/4 of Sec 2 T18N11E

GREENFIELD WAYNE CO.

MICHIGAN

Scale 100 ft per Inch.

MASON L. BROWN
CIVIL ENGINEER & SURVEYOR
DETROIT MICH

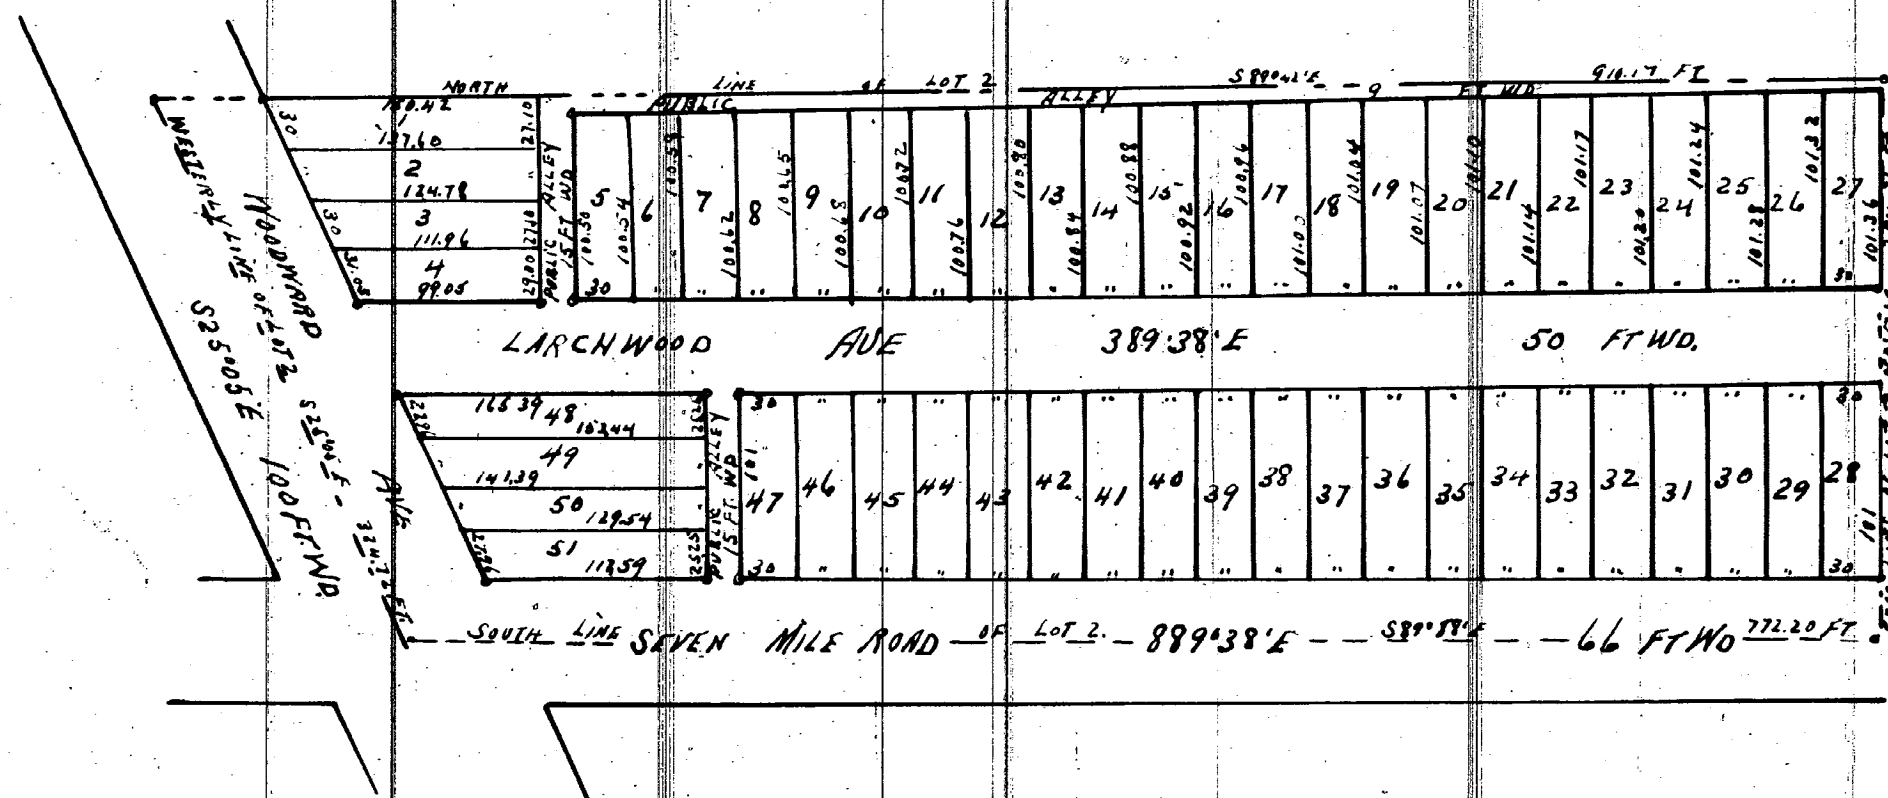

I hereby certify that the above plat is correct and that Monuments consisting of Oak Stakes 1 1/4 inches square and 15 inches long have been placed in the Ground at all angles in the Boundaries, and at the intersection of all Streets or Streets and Alleys, as shown on plat by O.

Detroit May 22 1893
Mason L. Brown
Engineer and Surveyor

KNOW ALL MEN BY THESE PRESENTS, That WE

James C. Jessop and Mary E. Jessop his wife
Have caused the land embraced in the above plat to be surveyed, laid out and platted, to be known as Ivanhoe Addition Sub of E 1/2 of S.W. 1/4 of Sec 2 T18N11E Greenfield Wayne Co., Michigan, and that the Streets and Alleys shown on said plat are hereby dedicated to the use of the public.

Witness our hands and seals this the eighteenth day of May
A.D. Eighteen Hundred and Ninety
In presence of
S. Wellen
A. Jessop.
James C. Jessop [L.S.]
Mary E. Jessop [L.S.]

I hereby certify that this plat is a correct copy of the plat now on record in the Register of Deeds office being made under the supervision of the Auditor General by tracing the plat on record and affixing thereto a carefully compared copy of the dedication and certificate

Dated this 1st March 1911
John B. La Fournlain
Clerk and Gen. Dept.

STATE OF MICHIGAN } ss
County of Wayne }

On this, the 18th day of May 1893, before me, a Notary Public in and for said county, personally appeared the above named James C. Jessop and Mary E. Jessop his wife known to me to be the same persons who executed the above dedication and who acknowledged the same to be their free act and deed.

Sarah Wellen Notary Public
Wayne County Michigan

STATE OF MICHIGAN } ss
County of Wayne }

We Elgin A. Heames Dep. Register of Deeds, and Mason L. Brown Surveyor, hereby certify that we have each carefully compared this copy with the original plat of Ivanhoe Addition Sub of E 1/2 of S.W. 1/4 of Sec 2 T18N11E Greenfield Wayne Co., Michigan and that it is an exact copy thereof and of the whole of such original map or plat.

Elgin A. Heames Dep. Register of Deeds,
Mason L. Brown Surveyor

REGISTER'S OFFICE } ss
County of Wayne }
Received for record, the 25th day
of May A.D. 1893 at
3:00 o'clock P.M. and re-
corded in Liber 18 of Plats
on Page 70
Elgin A. Heames
Dep. REGISTER

Examined and Approved
May 24 - 1893

De B. Ainger
Deputy Auditor General