


— "HILL AND WAY'S," —
 — "SUBDIVISION OF WATER LOTS," —
 — "NO 33 AND 34," —
 — "VILLAGE OF WYANDOTTE," —
 TOWN OF ECORSE, WAYNE COUNTY
 — "MICHIGAN" —

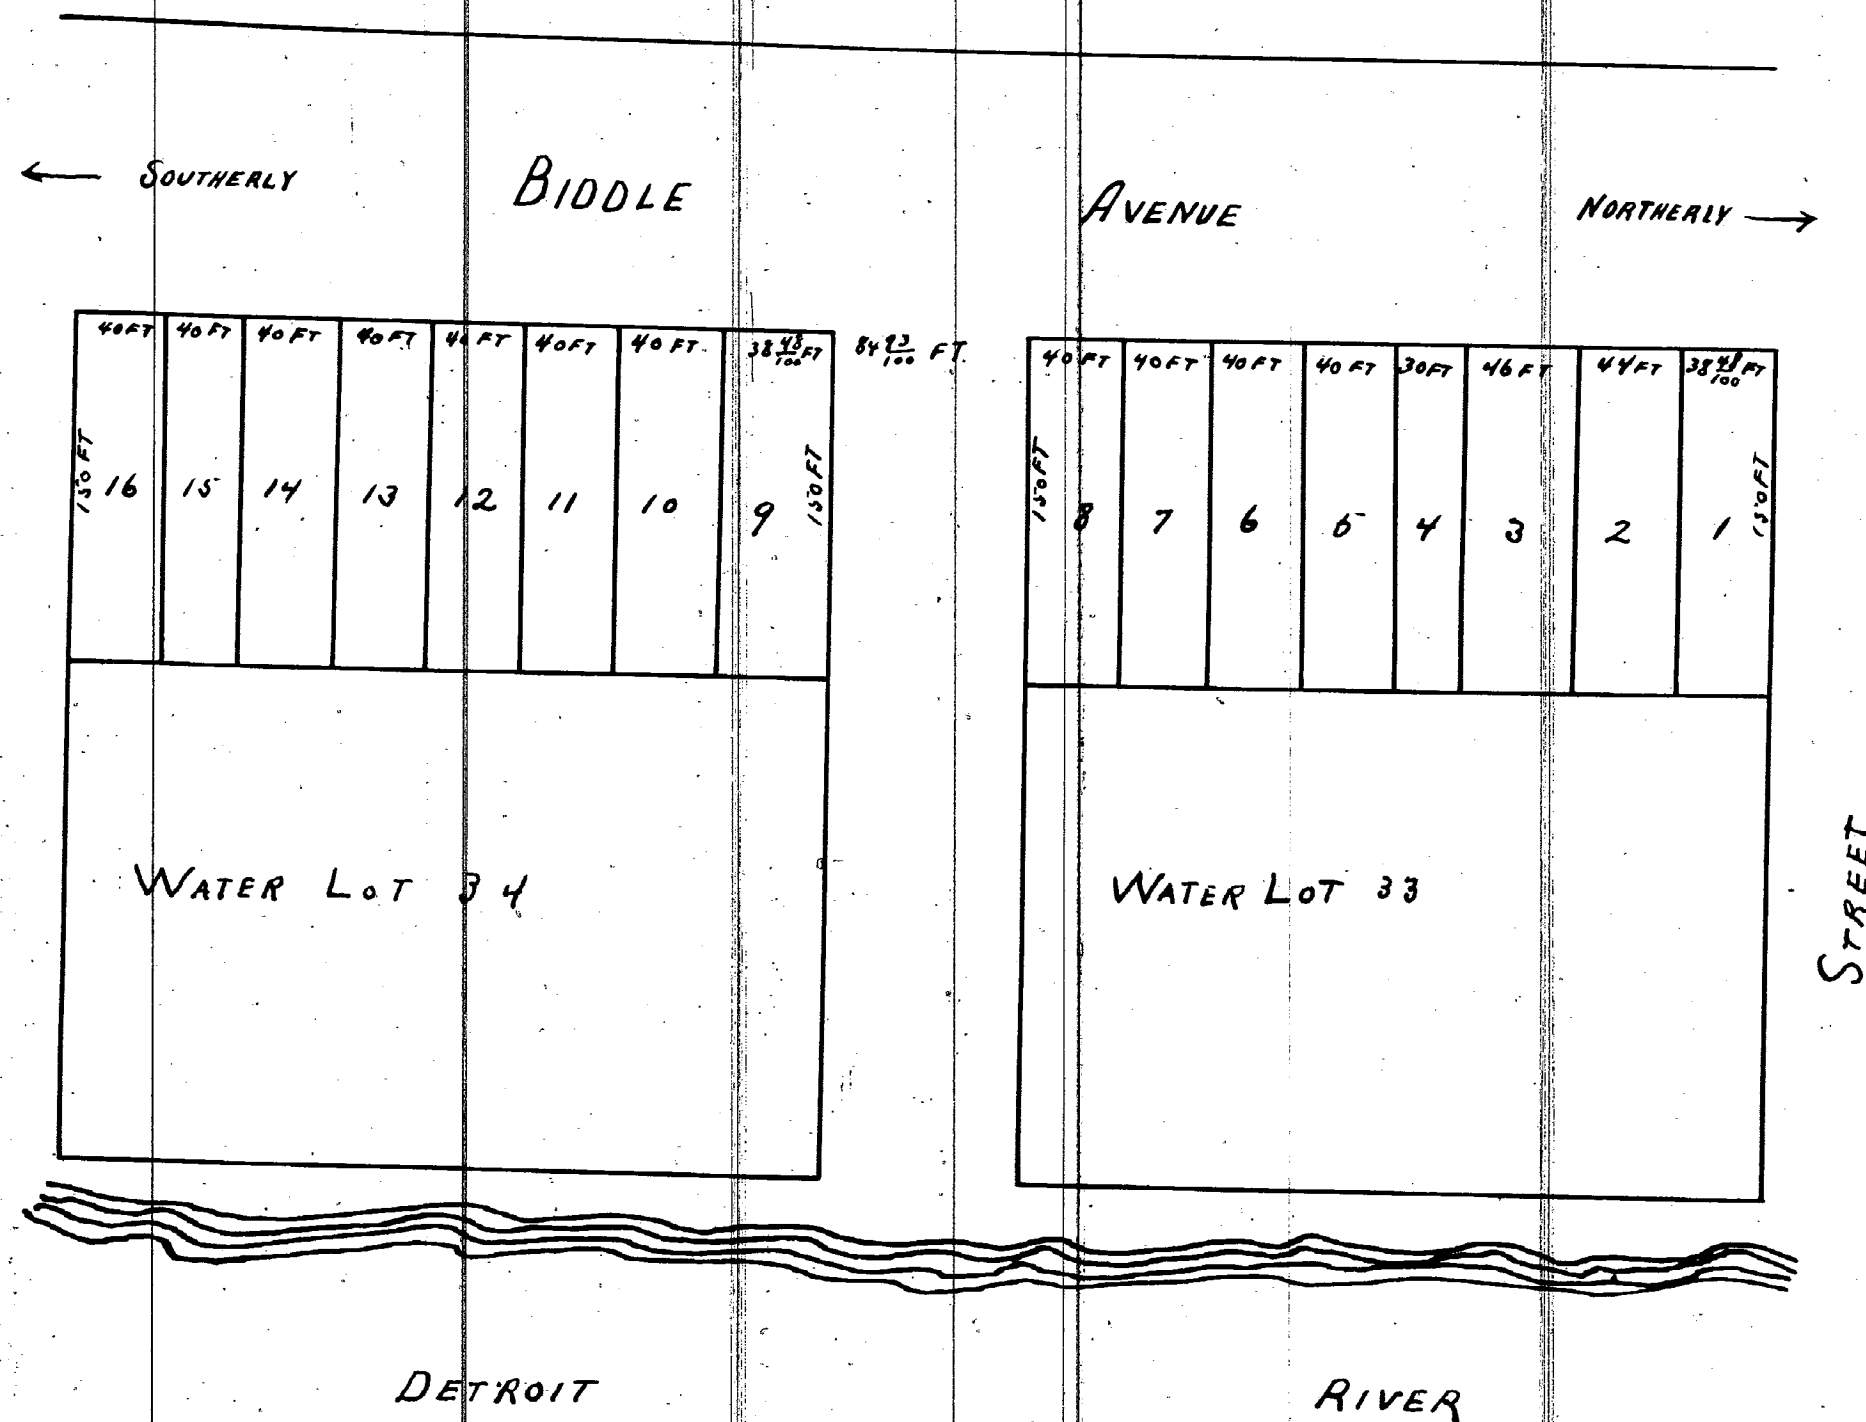

This is to certify that the above plat has been compared with the original plat of record in the office of Register of Deeds of Wayne County, and found to be a true copy of the same.

A. H. Willmarth, 20/1903
Surveyor.

Received for Record June 9, 1889 at 9 1/2 O'clock A.M.

N. S. Roberts, Regr.
Know all men by these presents that we George D. Hill and Charles L. Way & Margaret C. Way of the Village of Wyandotte County of Wayne State of Michigan do hereby acknowledge publish declare and record the survey on plat hereto attached of which we are the owners and proprietors as a plat of a subdivision of Water lots (33) thirty three and (34) thirty four in the Village of Wyandotte Town of Ecorse County and State aforesaid according to the recorded plat of the said Village of Wyandotte to be known and designated as Hill & Way's Subdivision of said Water lots 33 & 34 in said Village of Wyandotte and we do further publish and declare that the lots surveyed, platted and situated in the said subdivision are and shall hereafter be known and designated by their respective numbers as shown on said survey or map hereto annexed according to said plat hereto annexed.

Signed and Sealed this 8th day of June A.D. 1889
 In presence of
 John S. Van Alstyne }
 A. W. Brindle }

George D. Hill (S)
 Charles L. Way (S)
 Margaret C. Way (S)

State of Michigan } ss.
 County of Wayne }
 On this 8th day of June 1889 before me the undersigned a Notary Public in and for said County of Wayne personally came the above named George D. Hill and Charles L. Way Margaret C. Way and acknowledged that they are the owners and proprietors of the annexed plat and that they caused the same to be made and that they caused the same to be recorded and that the same is made as a subdivision of Water Lots No 33 & 34 in the Village of Wyandotte Wayne County Michigan as recorded in the recorded plat of the said Village — And the said Margaret C. Way being by me examined separately and apart from her said husband acknowledged that she executed the same without fear or compulsion from any one.

Geo. S. Van Alstyne
 Notary Public
 Wayne Co. Mich

I hereby certify that this plat is a correct copy of the plat now on record in the Register of Deeds office, being made under the supervision of the Auditor General by tracing the plat on record and affixing thereto a carefully compared copy of the dedication and certificate.

Dated this 4th day of June 1910

Geo. W. Bennett

Chas. and G. T. D. 17