

— "PLAT OF" —
 — "MCREYNOLDS AND O'FLYNN'S" —
 SUBDIVISION OF A PART OF THE
 — "MILITARY RESERVE" —
 — "AT DEARBORN VILLE, COUNTY OF WAYNE, STATE OF MICHIGAN," —
 — "SURVEYED BY THOMAS CAMPBELL IN 1852," —


Received January 28th 1859 at 12 O'clock M.
 N. S. Roberts Register

Andrew T. McReynolds (L.S.) State of Michigan } ss. On this ninth day of February A.D. 1858 — before me a Notary
 C. O'Flynn (L.S.) County of Wayne } Public in and for said County personally appeared Andrew T. McReynolds to me known who acknowledged that
 he made and executed the annexed plat of subdivision of a part of the Military Reserve at Dearborn for the
 purpose of having the same recorded as required by law.

Wm. A. Bost (L.S.)
 Notary Public
 Wayne County
 Michigan



State of Michigan } ss. On this 26th day of February A.D. 1858 before me a Notary Public in and for said County personally
 County of Wayne } appeared Cornelius O'Flynn to me to be the person who signed the annexed plat and acknowledged that he made
 and executed the annexed plat of subdivision of a part of the Military Reserve at Dearborn for the purpose of having the same
 recorded as required by law.

James A. Bascom
 Notary Public
 Wayne County
 Michigan

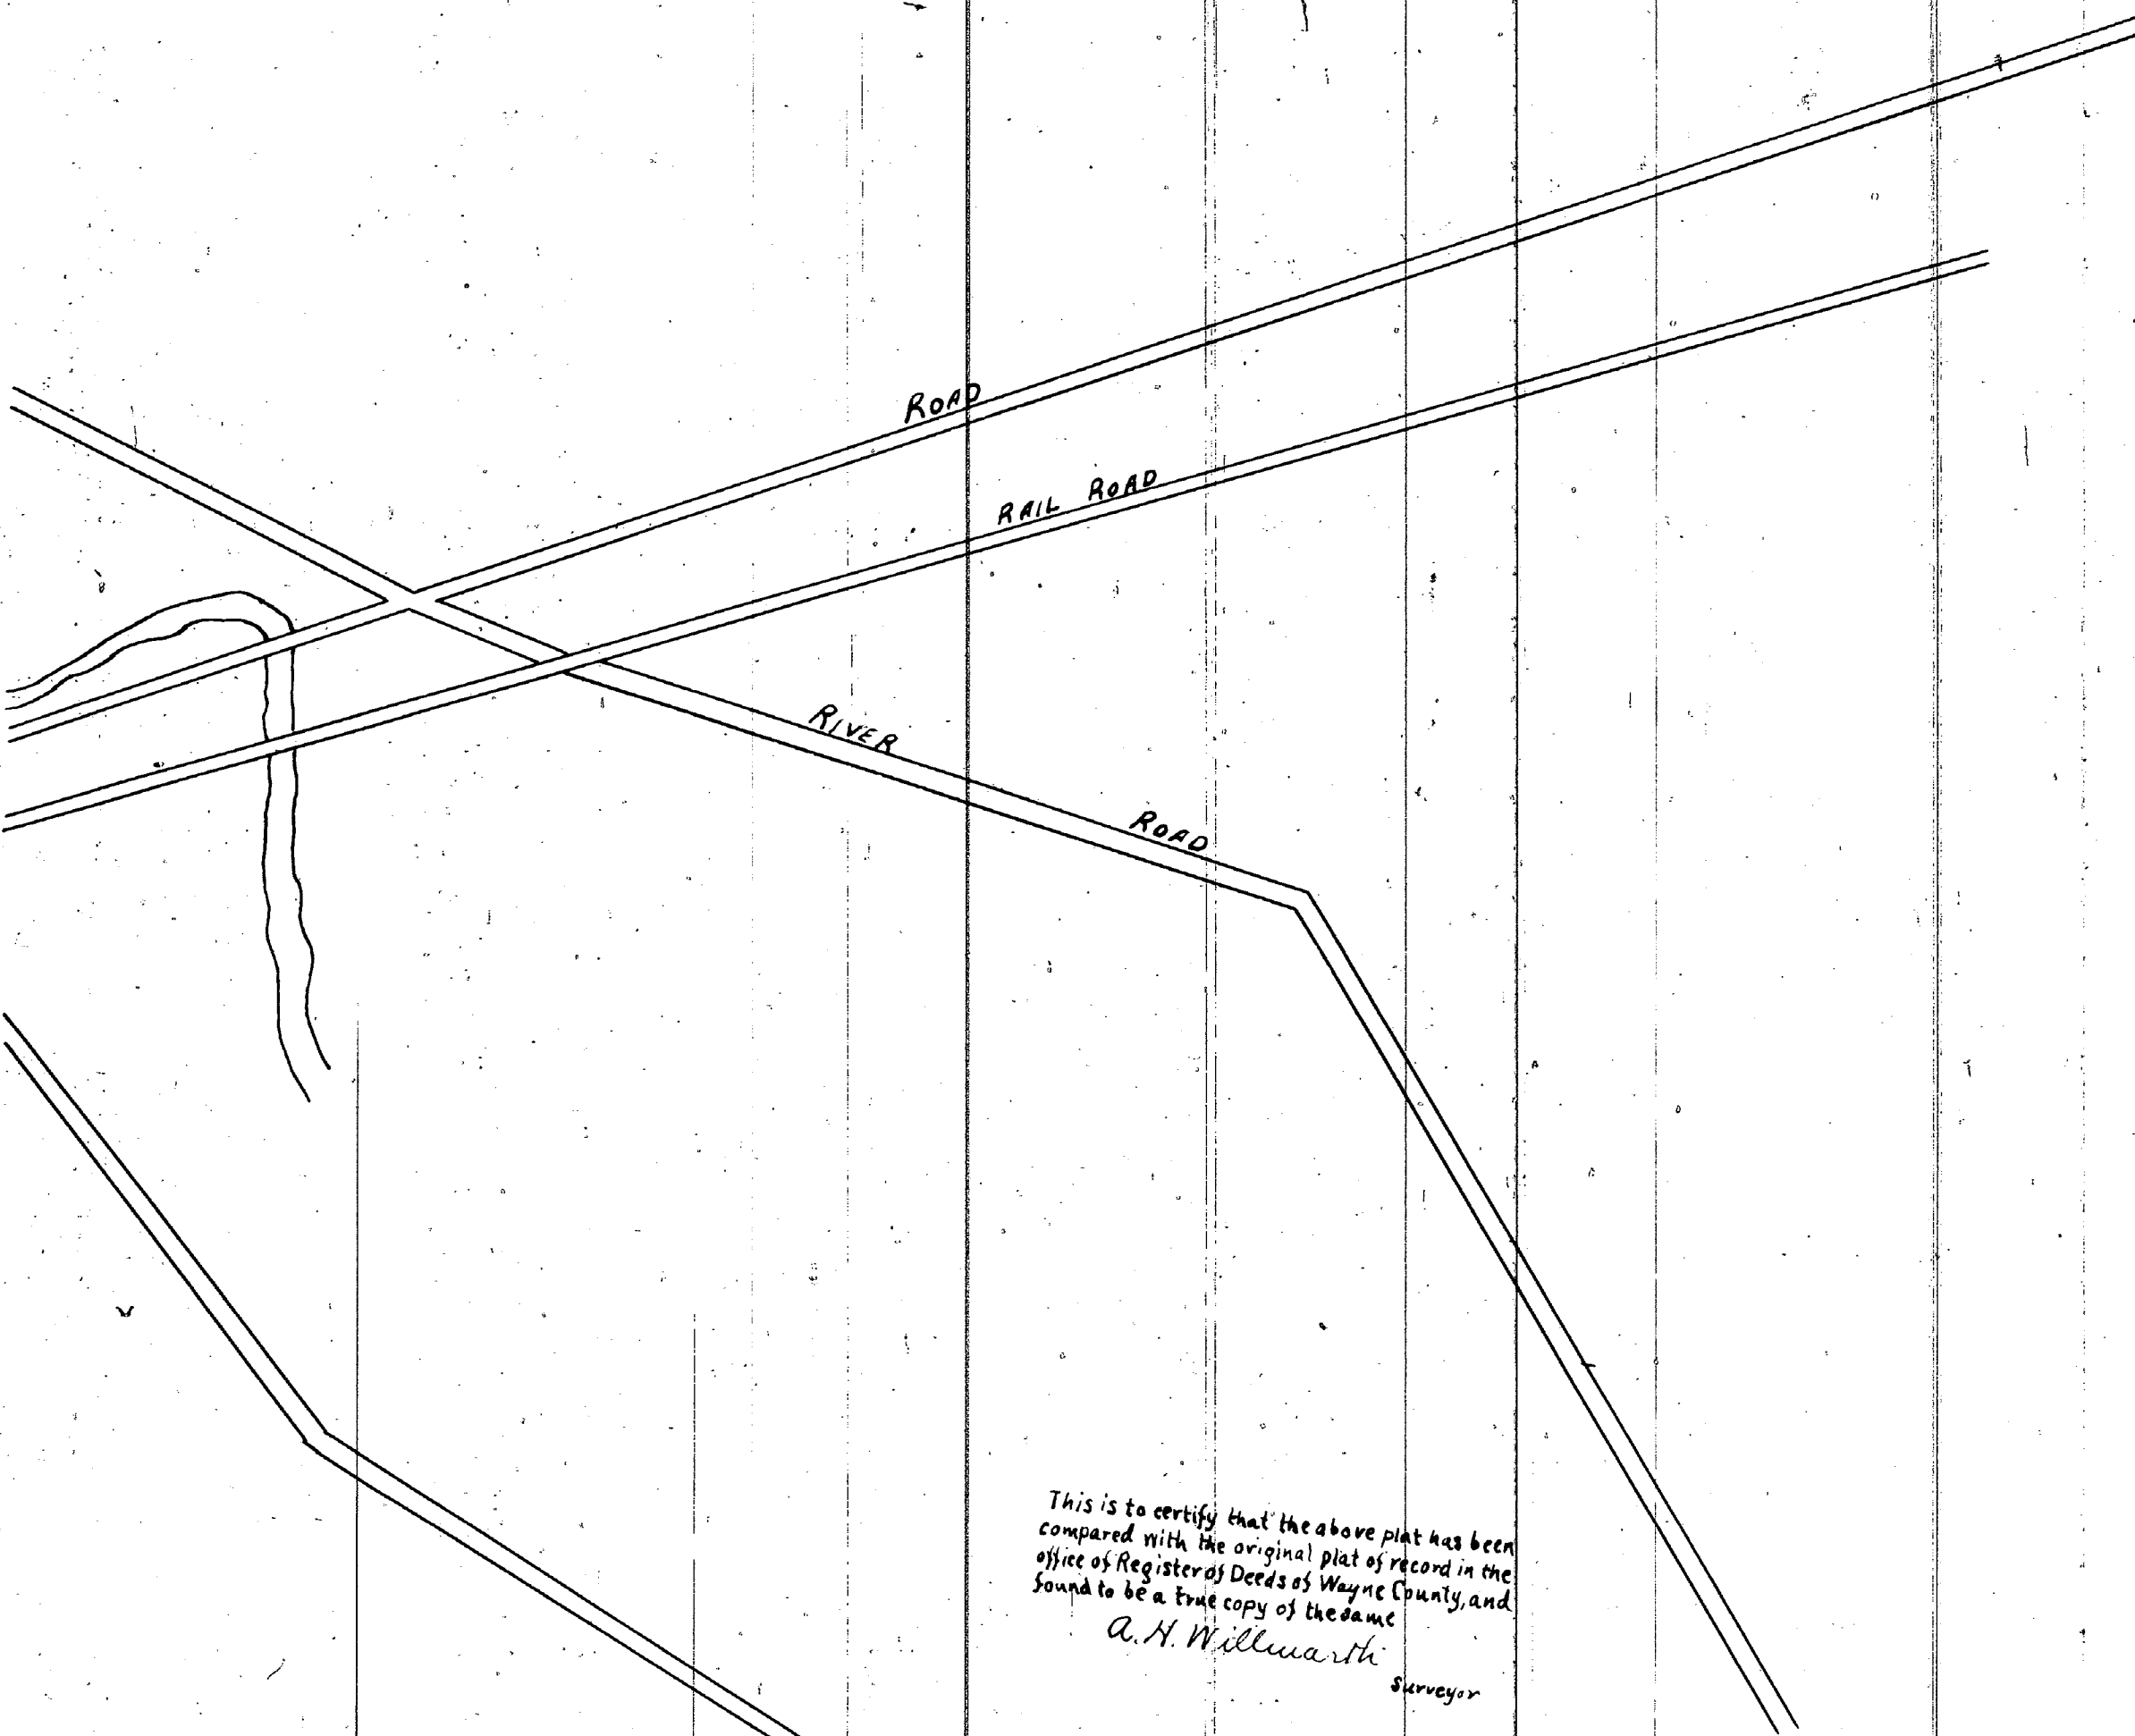

This is to certify that the above plat has been
 compared with the original plat of record in the
 office of Register of Deeds of Wayne County, and
 found to be a true copy of the same.

A. H. Willmarth
 Surveyor

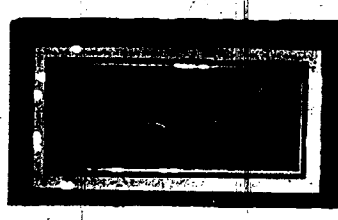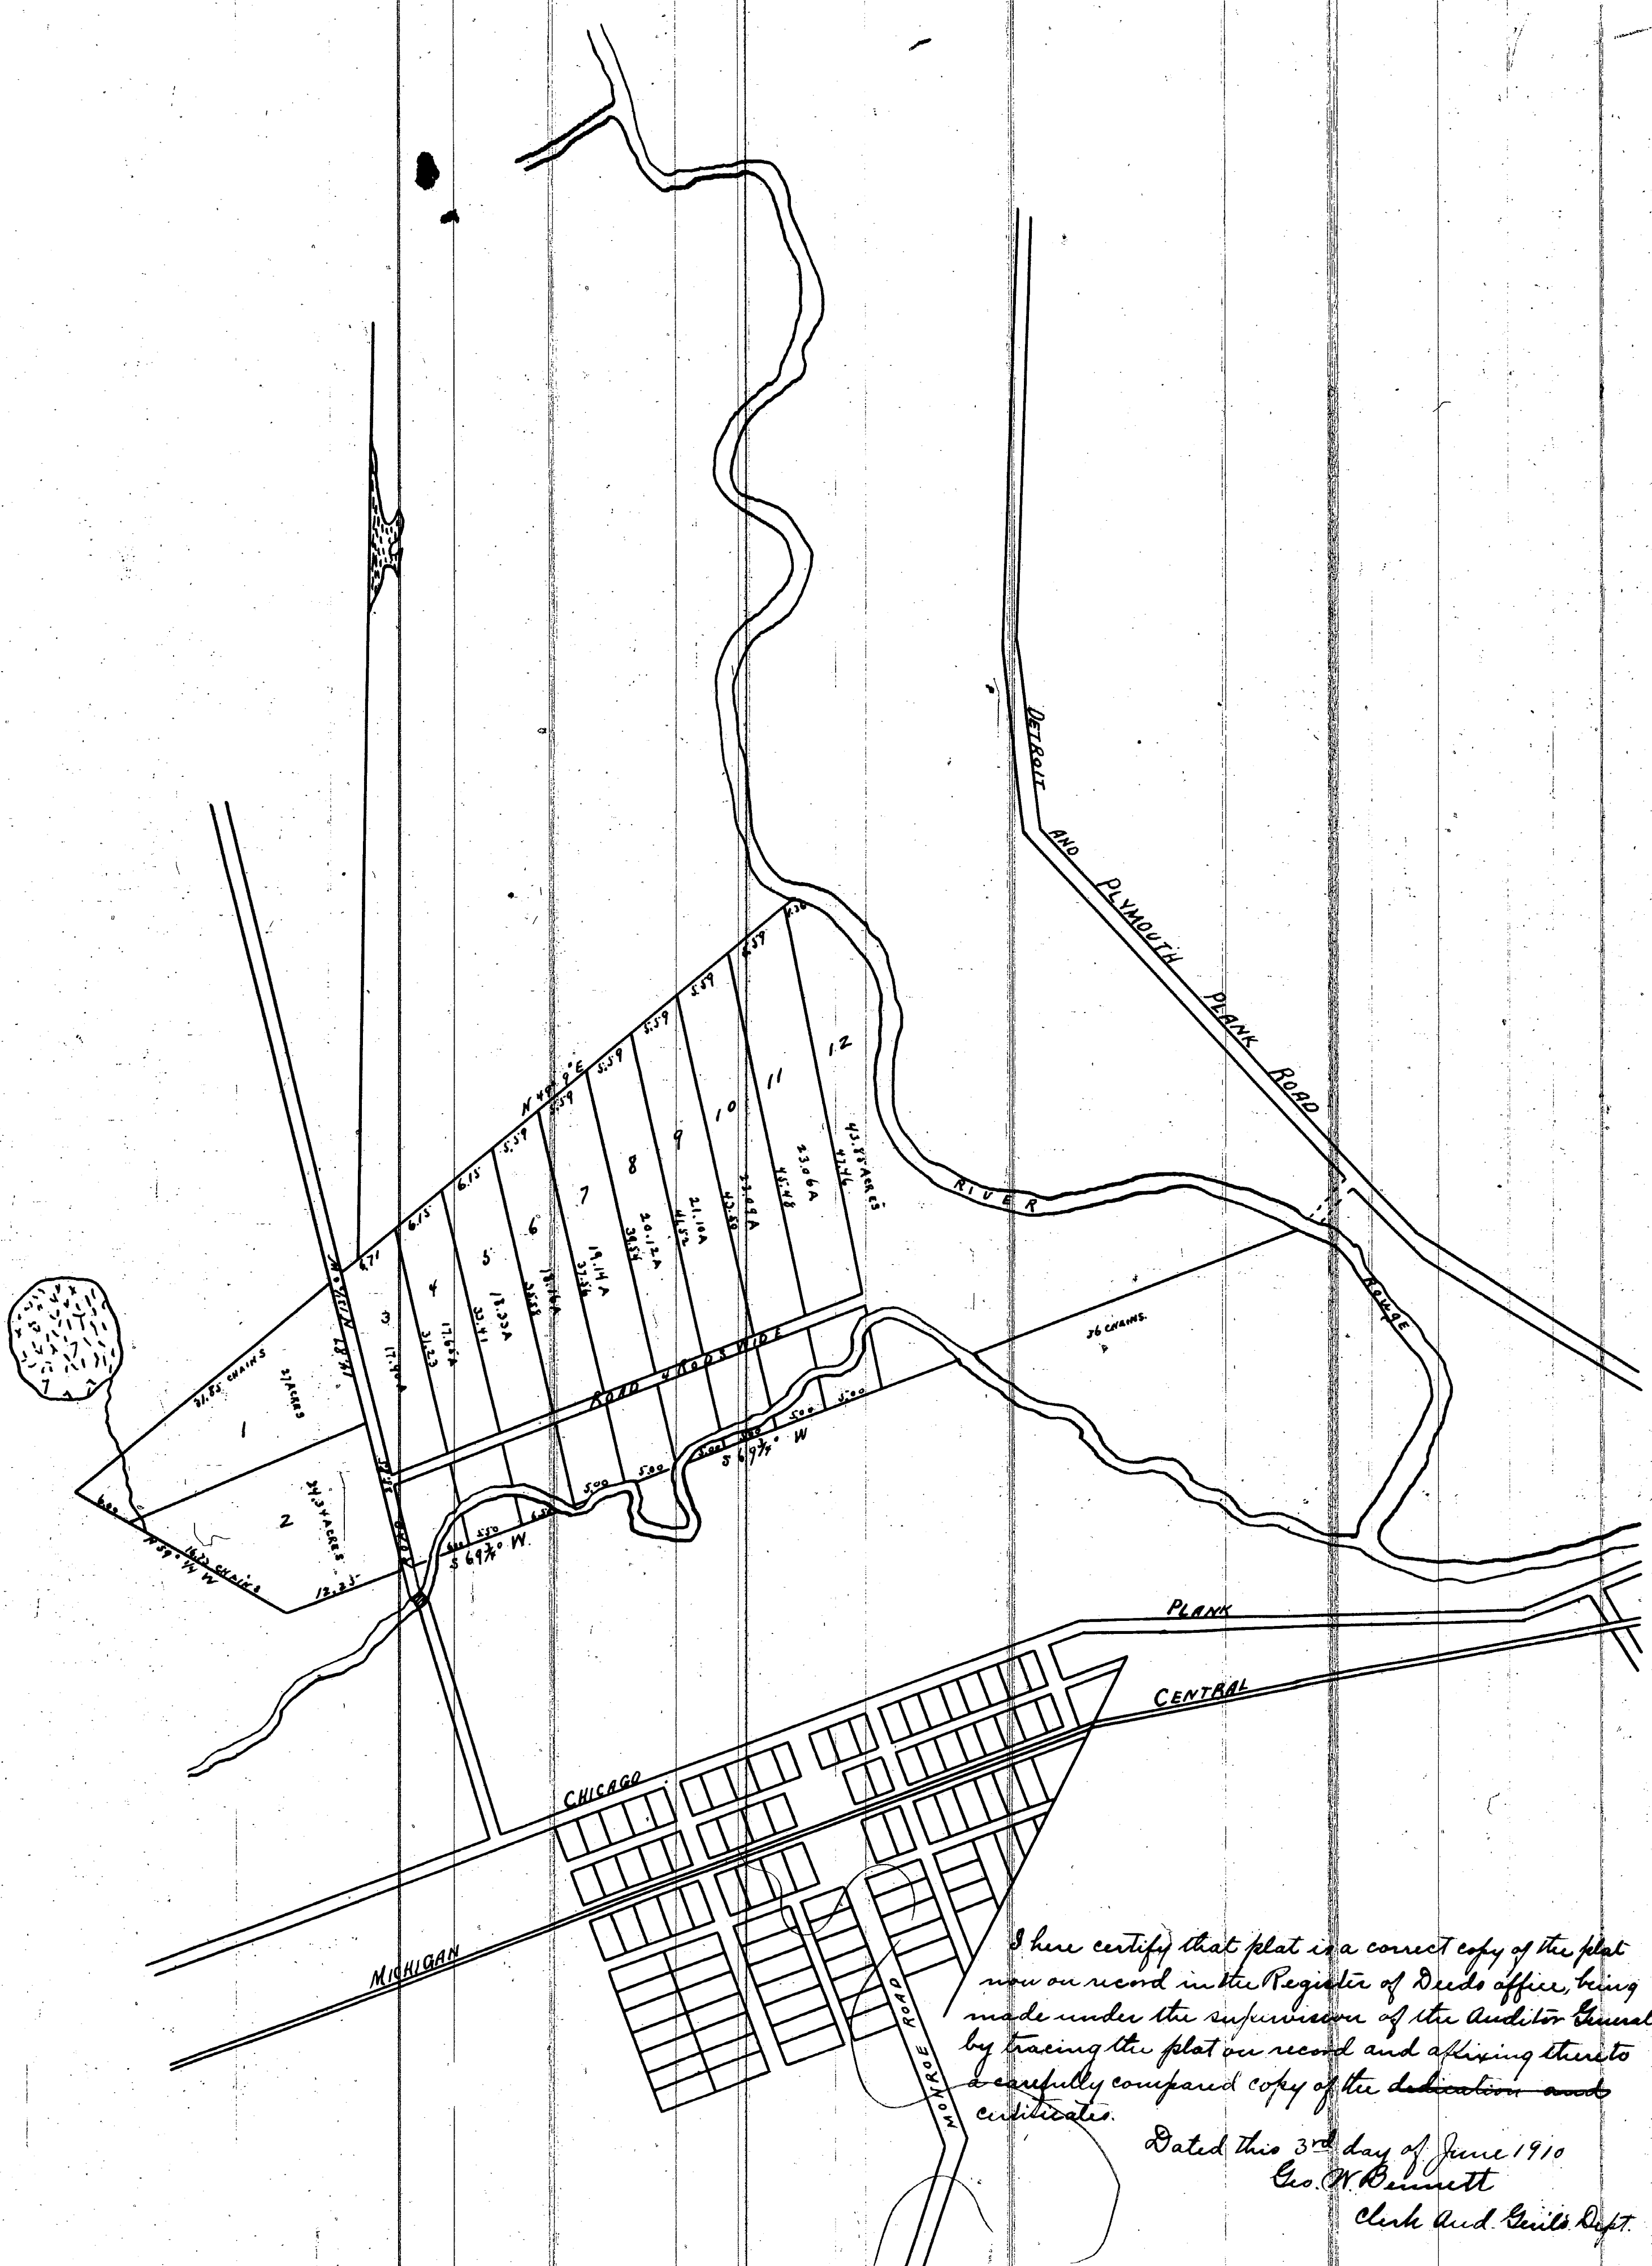

I here certify that plat is a correct copy of the plat now on record in the Register of Deeds office, being made under the supervision of the Auditor General by tracing the plat on record and affixing thereto a carefully compared copy of the dedication and certificates.

Dated this 3rd day of June 1910
Geo. W. Bennett
Clerk Aud. Genl. Dept.