

— PLAT OF —
 — "OUTLOT NO 193" —
 — "RIVARD FARM" —
 — "CITY OF DETROIT" —

390.72	1	41.28
2	A1	
3	A1	
4	A1	
5	A1	
6	A1	
7	A1	
8	A1	390.72

This is to certify that the above plat has been compared with the original plat of record in the office of Register of Deeds of Wayne County, and found to be a true copy of the same.

A. H. Willmarth
 Surveyor

Received the 27th day of April A.D. 1857 at
 5 1/2 o'clock P. M.

State of Michigan } ss.
 County of Wayne }

N. S. Roberts
 Register


On this 27th day of April A.D. 1857 before me a Notary Public in and for said County personally appeared George T. Elmer known to me to be the person who executed the within plat and acknowledged that he executed the same for the uses and purposes required by law and therein expressed.

Witness My hand and official seal at Detroit the day and year above written

Norice S. Roberts (Ld)
 Notary Public

Wayne County
 Michigan

— "LITTLEFIELD AND CARR'S" —
 ADDITION TO THE
 — "VILLAGE OF BELLEVILLE" —
 — "WAYNE COUNTY" —

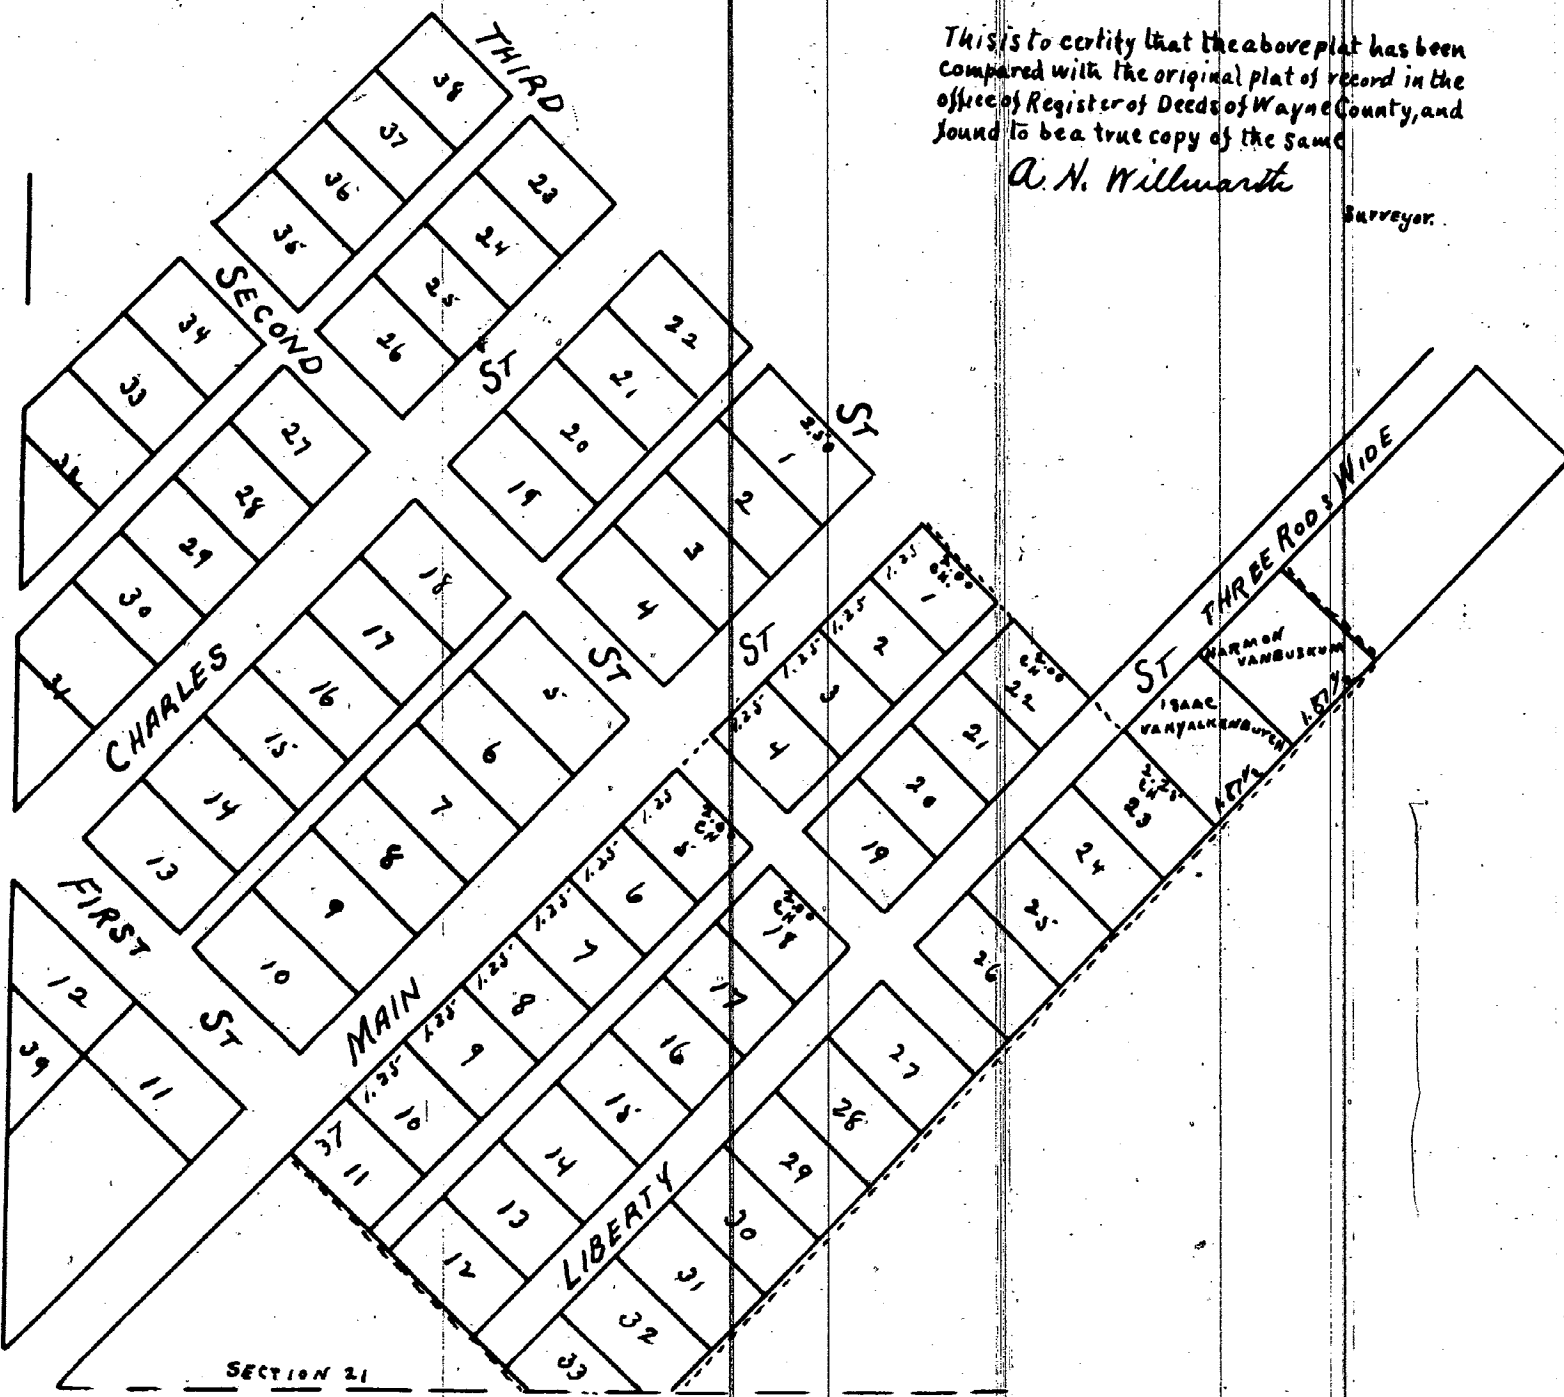

This is to certify that the above plat has been compared with the original plat of record in the office of Register of Deeds of Wayne County, and found to be a true copy of the same.

A. H. Willmarth
 Surveyor

Received the 29th day of April A.D. 1857 at 8 o'clock A.M.

State of Michigan } ss.
 County of Wayne }

N. S. Roberts
 Register

On this 27th day of April A.D. 1857 came personally before me Morris N. Littlefield known to me to be the person who executed all that part of the above plat marked with black ink and numbering from Lot one to Lot thirty nine inclusive and acknowledged that he executed the same for the purposes therein expressed as his addition to the Village of Belleville in the County aforesaid.

David Carr
 Notary Public
 Wayne County
 Michigan

State of Michigan } ss.
 County of Wayne }

On this 27th day of April A.D. 1857 came personally before me David Carr known to me to be the person who executed all that part of the above plat marked with dotted lines and numbering from Lot number one to Lot number thirty three inclusive and acknowledged that he executed the same for the purposes therein expressed as his addition to the Village of Belleville in the County aforesaid.

Morris N. Littlefield
 Justice of the Peace

I hereby certify that these plats are correct copies of the plats now on record in the Register of Deeds office being made under the supervision of the Auditor General by tracing the plats on record and affixing thereto carefully correct copies of the dedications and certificates.

Dated this 31st day of May 1910
 Geo. H. Bennett
 Clerk Aud. Genl's Dept.

Part of Alley between lots 11 and 19, between Main and Charles
 Lot width by State Survey